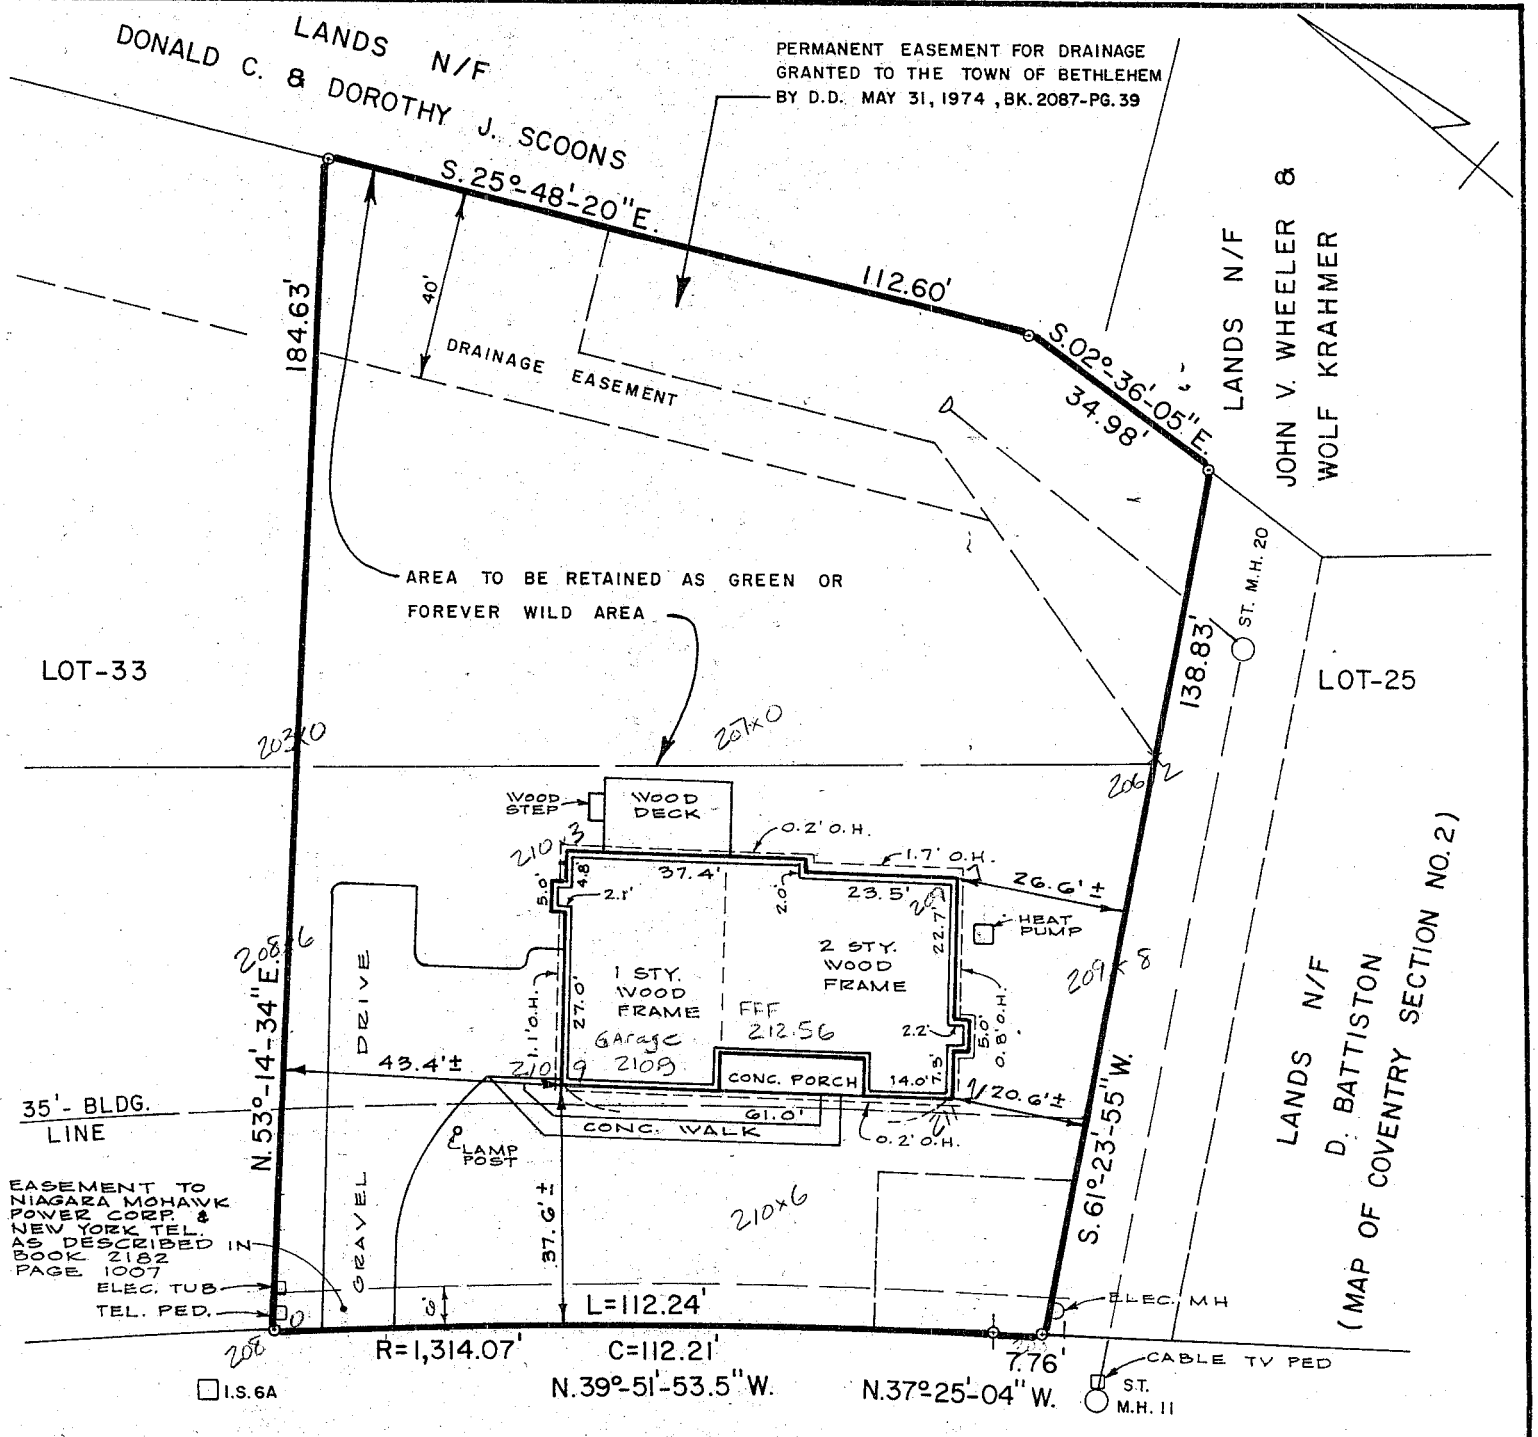

MIDDLESEX DRIVE
(50'-R.O.W.)

MAP REFERENCE:
"Map of Lyndhurst" to be developed by Rosen-Michaels Inc. dated August 5, 1980, revised January 5, 1983, made by Paul E. Hite, refiled in Albany Co. Clerk's Office on January 10, 1983 in Drawer No. 172 as Map No. 5925.

O.K.

DATE	DESCRIPTION	APPR.
3-5-84	PROPOSED PIOT PLAN & SITE GRADING	WJN
9-19-84	FOUNDATION LOCATION & FINAL SURVEY	WJN
1-17-85	EXISTING GROUND ELEVATIONS SHOWN	WJN

DRAWN BY: G.P.D. CHECKED BY: R.J.S.

APPROVED BY: LIC. NO. 49112

PROJECT NO. 80-119

LOT-29 MIDDLESEX DRIVE
LYNDHURST

TOWN OF BETHLEHEM | COUNTY OF ALBANY

SCALE: 1"=30' | DATE: FEB. 23, 1982.

C.T. MALE ASSOCIATES, P.C.
3000 TROY ROAD, SCHENECTADY, N.Y. 12309
PROFESSIONAL ENGINEERS LAND SURVEYORS LAND PLANNING CONSULTANTS

BRUNING 44-131 22280-2