WEBER BROS. INC.
GENERAL CONTRACTORS
300 KENWOOD AVE. • DELMAR, N.Y. 12054
PHONES — 439-4294 — 439-4300

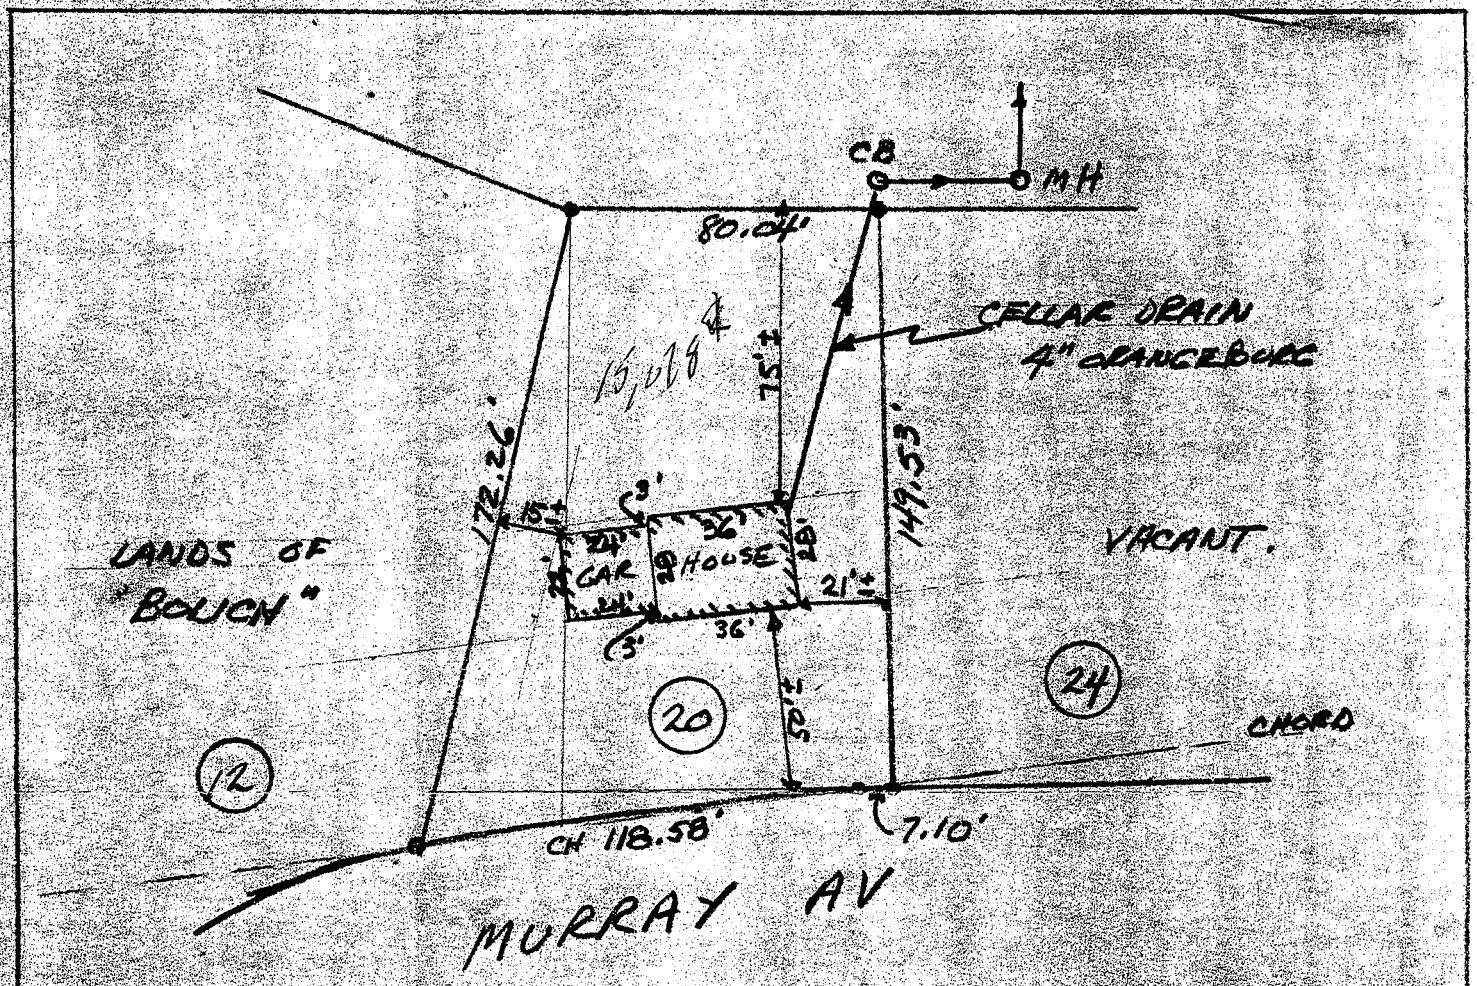

APPROVED
MAR 2 1976
BUILDING INSPECTOR
TOWN OF BETHLEHEM

ALBANY	PROP OF	SCALE 1" = 50'
N.Y.	WEBER BROS INC.	FEB 25 1976