LOT LINES AND DIMENSIONS ARE THE SAME AS SHOWN ON A MAP ENTITLED "MAP OF VILLAGE PARK, PROPERTY OF SUBURBAN PLANNERS, INC.", DATED OCT. 1, 1968, MADE BY EDWARD W. BOUTELLE AND SON, SURVEYORS, AND FILED IN THE ALBANY COUNTY CLERK'S OFFICE.

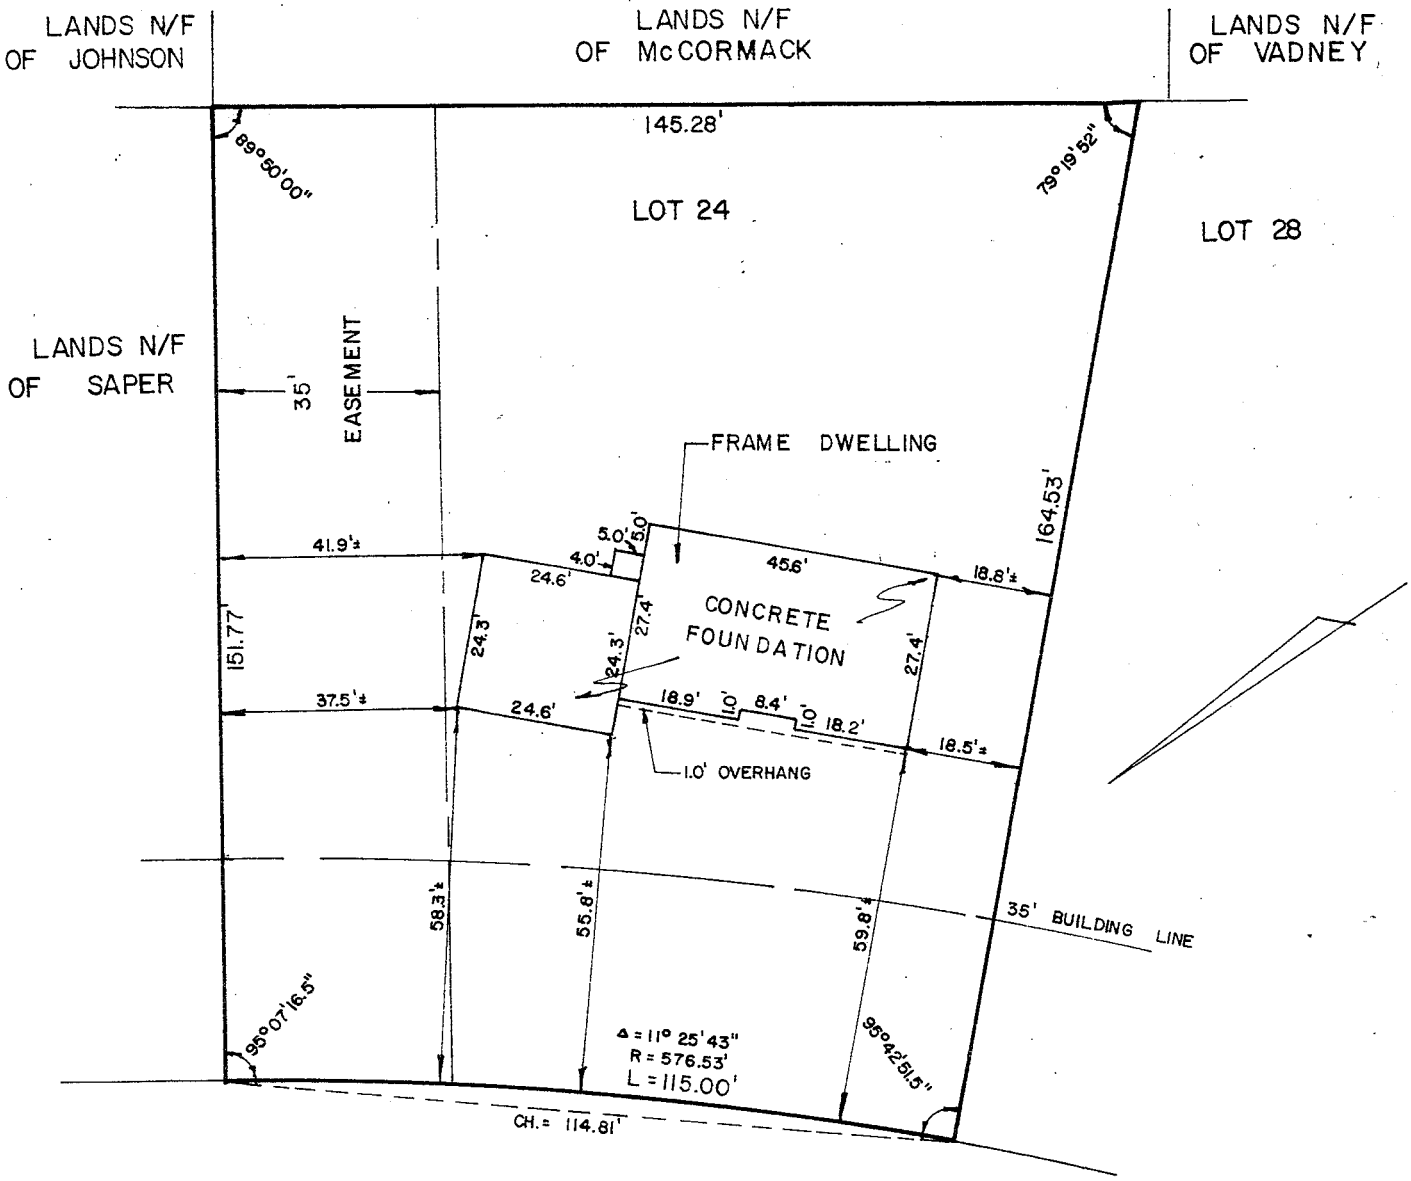

CERTIFY TO: NATIONAL SAVINGS BANK

LICENSED LAND SURVEYOR
GERALD R. THIBAULT
46467
STATE OF NEW YORK

RECORD OF WORK	DATE	
	11/8/73	FINAL SURVEY ADDED
	8/28/73	FOUNDATION LOCATED

PLOT PLAN - LOT 24 VILLAGE PARK, SEC. 4

TOWN OF BETHLEHEM	COUNTY ALBANY
SCALE 1" = 30'	DATE 8/27/73

ELLIOTT & THIBAULT LAND SURVEYORS
1740 WESTERN AVE. ALBANY, NEW YORK