See map entitled "MAP OF PROPERTY OF SARAH B. GERMAN" dated December 20, 1937 , made by Shambrook and Browne.

NOTE: Dimensions shown according to deed. Field survey or further deed research required for accurate distances and angles.

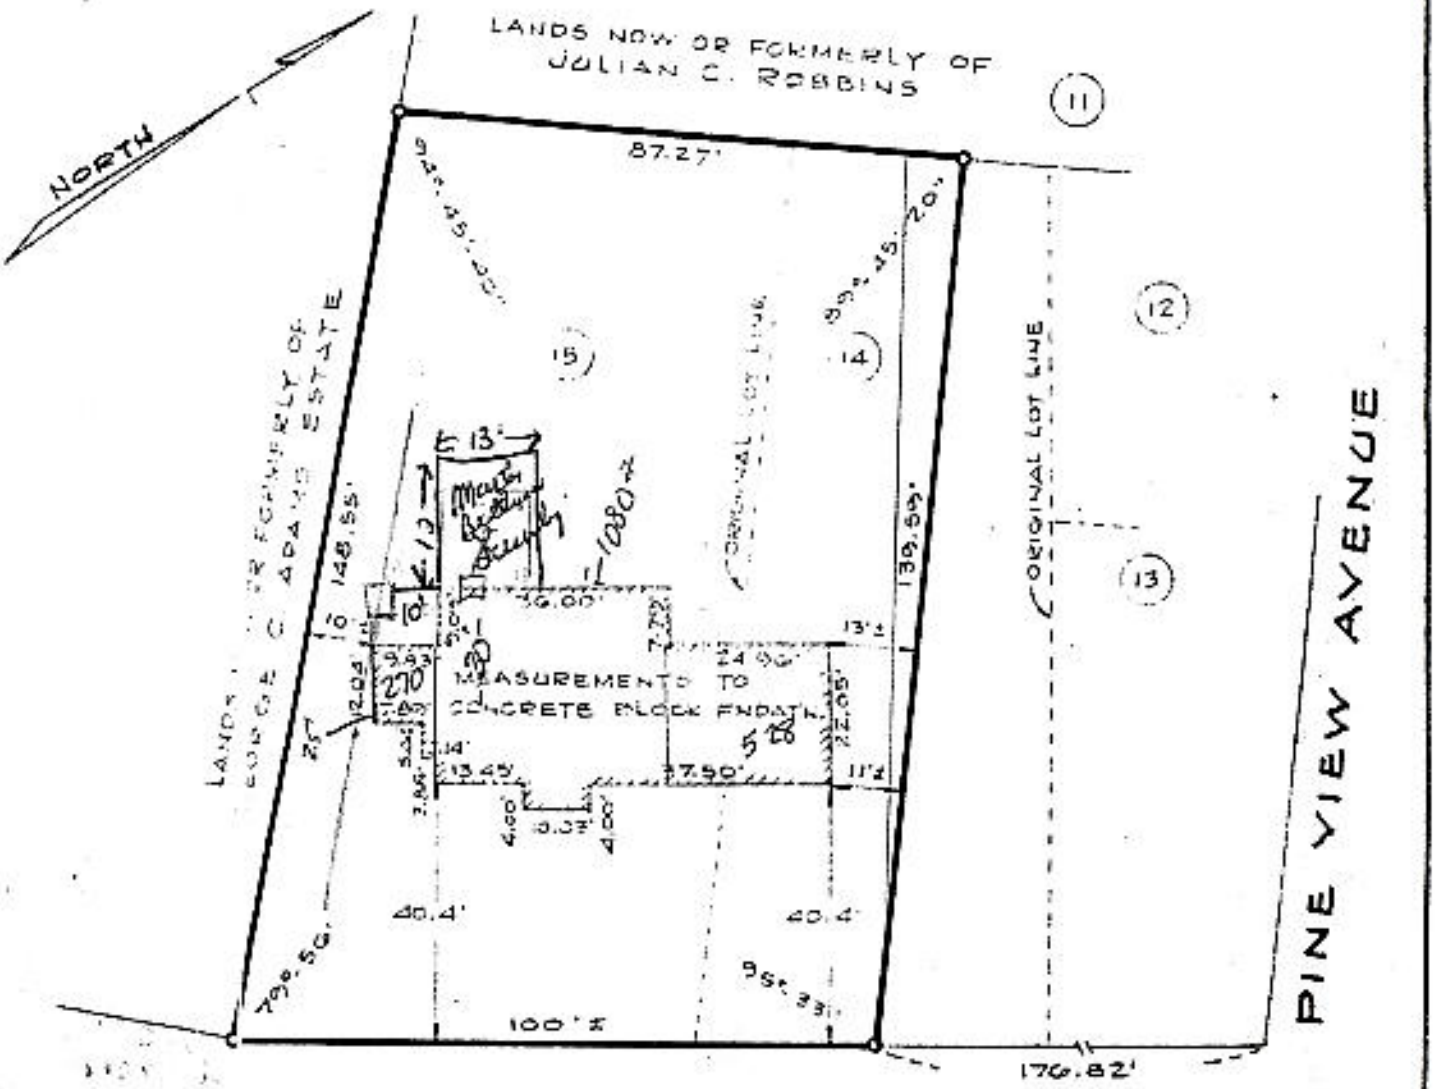

APPROVED
270
1080
528
1878
SEP 1 1993
BUILDING INSPECTOR
NOTIFICATION OF BUILDING
COMPLETED HOUSE LOCATION

COUNTY: ALBANY	MAP OF PROPERTY OF RICHARD AND M. ELAINE BUYER DELMAR	SCALE: 1" = 30'
STATE: NEW YORK		DATE: Nov. 26, 1968
ORDER NO.: 68-798	EDWARD W. BOUTELLE AND SON CIVIL ENGINEERS AND SURVEYORS DELMAR, NEW YORK	REVISION: DEC. 2 1968 NORTH ARROW CORRECTED

1-2T-117-53-10-110