KLERSY BUILDING CORP." dated July 7, 1986, revised August 11, 1987, made by Edward W. Boutelle and Son, Civil Engineers and Surveyors and filed in the Albany County Clerk's office October 1, 1987 as Map 6686 in Drawer 172.

Toro 9 Zone Irrigation System (Lawn Only)
30 ± 600/700 Series Lawn Heads
TORO Vision I Controller in Garage
Febco Dual Check Valve In Cellar
3/4" Type L Copper in basement
o/s Wall Connection w/ 1" Poly 100 PSI Pipe

Northway Residential Services
Box 64 Newtonville N.Y. 12128
$2850.00
Steve Hade

Klersy Building Corp.
Kenwood Ave Delmar N.Y.
Dean Klersy 8/30/94

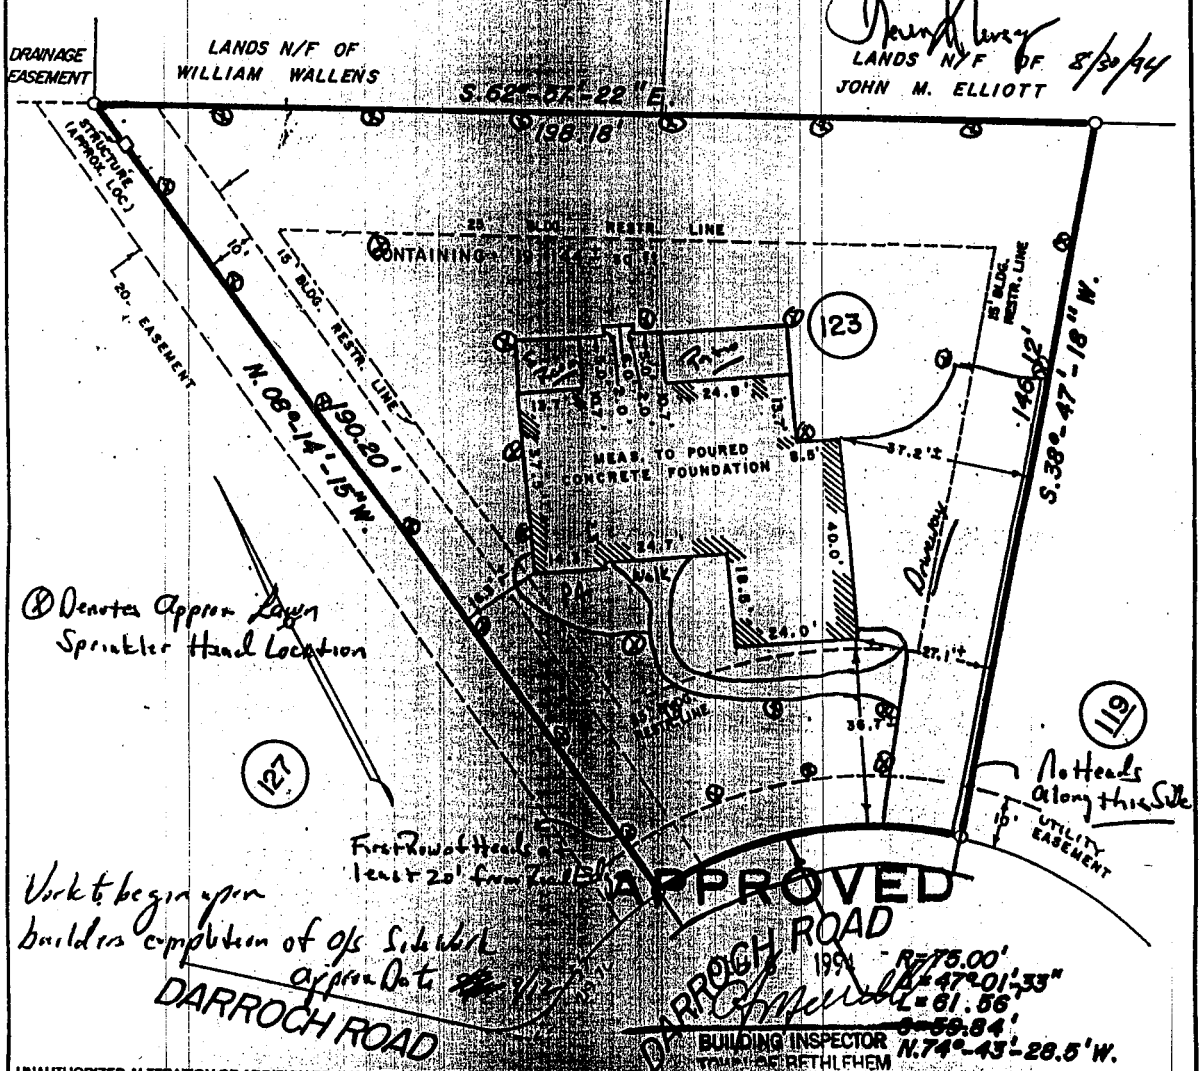

⊗ Denotes Approx Lawn Sprinkler Head Location

Work to begin upon builders completion of o/s Site Work approx Date 9/12

UNAUTHORIZED ALTERATION OR ADDITION TO A SURVEY MAP BEARING A LICENSED LAND SURVEYOR'S SEAL IS A VIOLATION OF SECTION 7209, SUBDIVISION 2 OF THE NEW YORK STATE EDUCATION LAW. ONLY COPIES FROM THE ORIGINAL OF THIS SURVEY MARKED WITH AN ORIGINAL OF THE LAND SURVEYOR'S INKED SEAL OR HIS EMBOSSED SEAL SHALL BE CONSIDERED TO BE VALID TRUE COPIES. CERTIFICATIONS INDICATED HEREON SIGNIFY THAT THIS SURVEY WAS PREPARED IN ACCORDANCE WITH THE EXISTING CODE OF PRACTICE FOR LAND SURVEYS ADOPTED BY THE NEW YORK STATE ASSOCIATION OF PROFESSIONAL LAND SURVEYORS. SAID CERTIFICATIONS SHALL RUN ONLY TO THE PERSON FOR WHOM THE SURVEY IS PREPARED, AND ON HIS BEHALF TO THE TITLE COMPANY, GOVERNMENTAL AGENCY AND LENDING INSTITUTION HEREON, AND TO THE ASSIGNEES OF THE LENDING INSTITUTION. CERTIFICATIONS ARE NOT TRANSFERRABLE TO ADDITIONAL INSTITUTIONS OR SUBSEQUENT OWNERS.

STATE OF NEW YORK
C. HOWARD JOHANNESSEN
049611
LICENSED LAND SURVEYOR

REVISIONS

DATE	DESCRIPTION
5/2/94	FOUNDATION LOCATION

PLOT PLAN OF
FOUNDATION LOCATION SURVEY FOR
KLERSY BUILDING CORP.

TOWN OF: BETHLEHEM COUNTY OF: ALBANY
STATE OF NEW YORK

PREPARED BY
EDWARD W. BOUTELLE & SON
CIVIL ENGINEERS AND SURVEYORS
A DIVISION OF J. KENNETH FRASER AND ASSOCIATES, PE, LS, LA, P.C.
DELMAR, NEW YORK

SCALE: 1" = 30' FB. PG. DATE: 3/1/94 DWG. NO. 96.07-2-70-1-B