As shown on "MAP OF KENHOLM, SECTION 4, PROPERTY OF HAROLD J. MAGEE", dated February 25, 1960, revised December 20, 1962 and made by Edward W. Boutelle & Son, Civil Engineers and Surveyors.

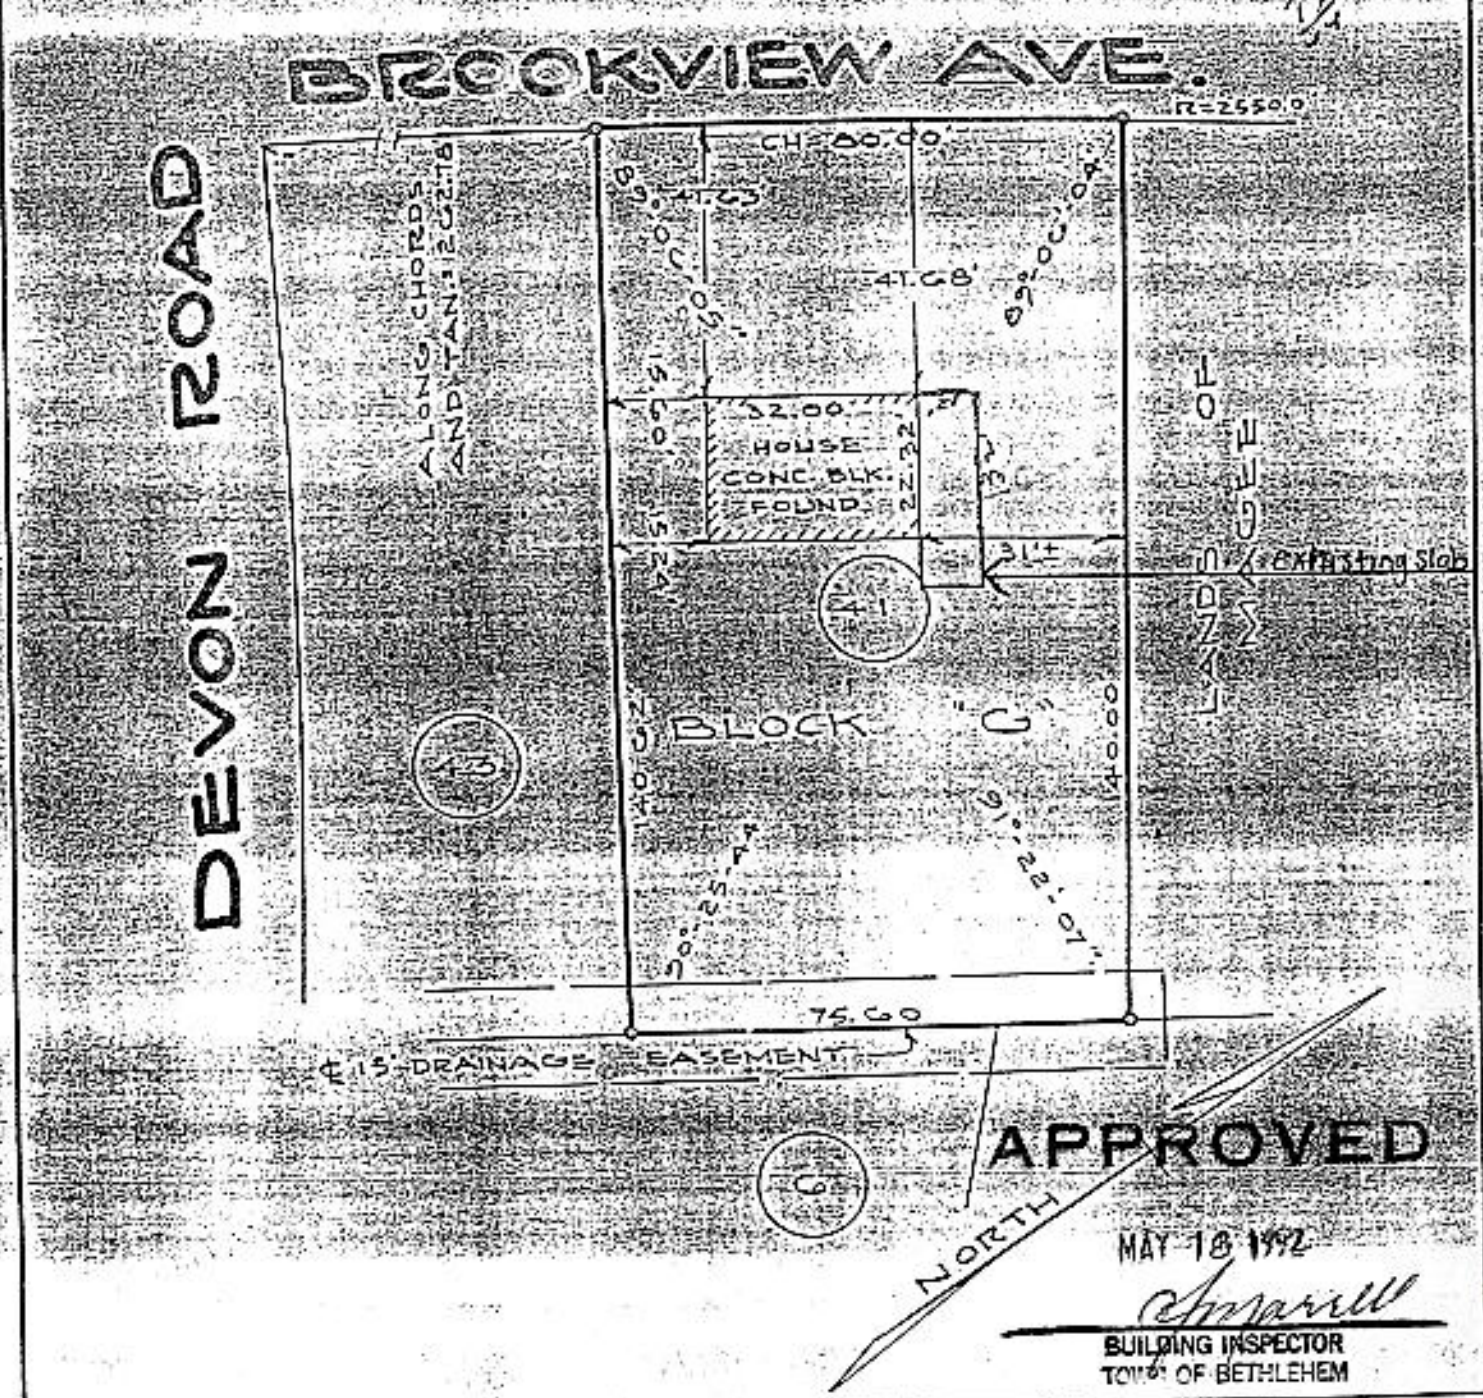

APPROVED

MAY 18 1992

BUILDING INSPECTOR
TOWN OF BETHLEHEM

COUNTY: ALBANY	MAP OF PROPERTY OF A. T. ZAUTNER ELSMERE	SCALE: 1" - 30'
STATE: NEW YORK		DATE: MARCH 8, 1963
ORDER NO.: 9355	EDWARD W. BOUTELLE AND SON CIVIL ENGINEERS AND SURVEYORS DELMAR, NEW YORK	REVISION: MAR. 20, 1963

1-2T-N22-30-1B-112