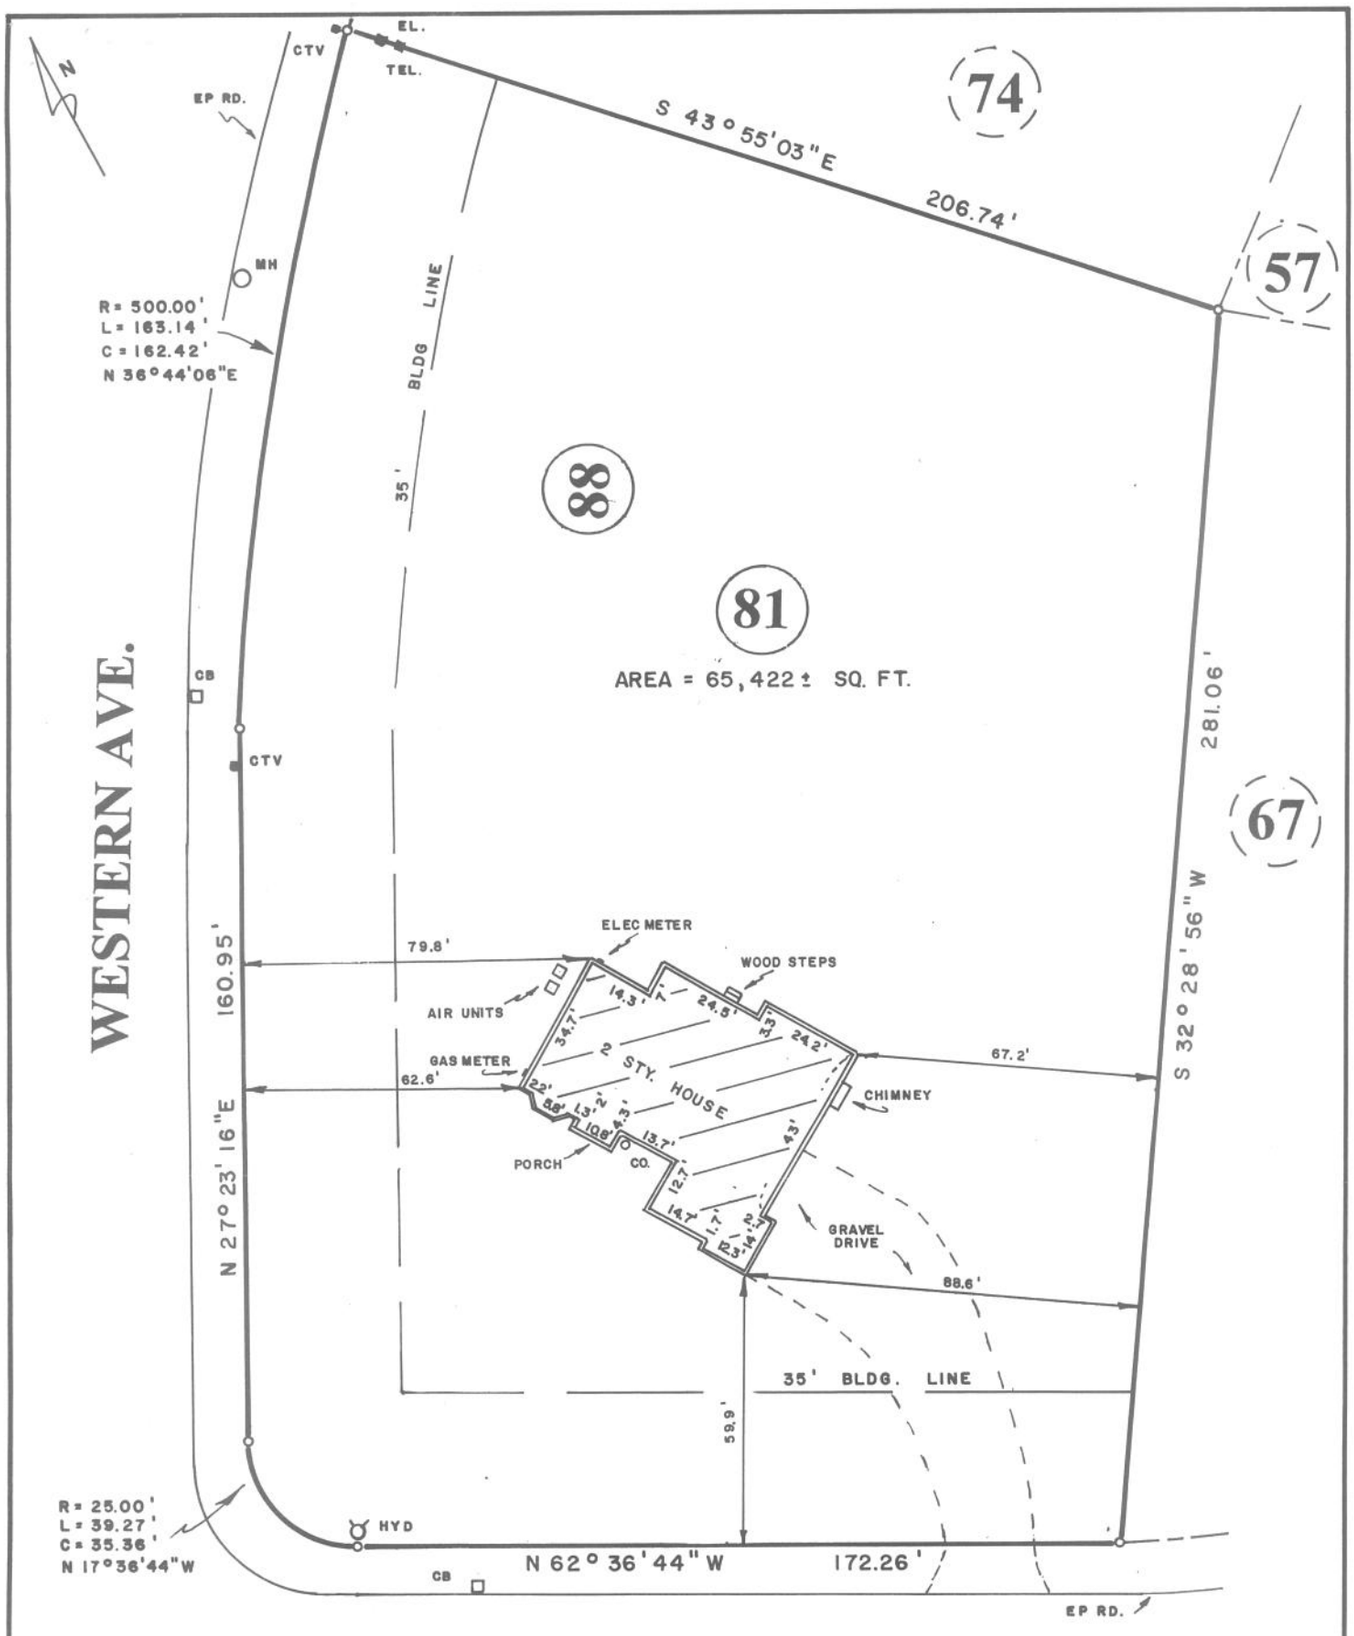

CRYSTAL LANE

REFERENCE MAP: "SUBDIVISON DEVONSHIRE HILLS", DATED MARCH 9, 1989 BY C.T. MALE ASSOCIATES, P.C. AND FILEDAT THE ALBANY COUNTY CLERK'S OFFICE AUGUST 22, 1991 IN DRAWER 172 AS MAP NO. 9417.

STATE OF NEW YORK
ROBERT J. SCARANO
2/7/01
ROBERT J. SCARANO P.L.S.

NO.	REVISION	BY
1	PROPOSED GRADES HSE. (6/5/2000)	RJS
2	FOUNDATION LOCATION 7/15/2000	RJS
3	UP DATE SURVEY 2/6/2001	RJS

SURVEY AND MAP OF LOT NO. 81 CRYSTAL LANE DEVONSHIRE HILLS

TOWN OF BETHLEHEM	ALBANY COUNTY, NEW YORK
DATE: MAY 30, 2000	SCALE: 1"= 40'

DR. BY: T.A.E.
CK. BY: R.J.S.

ROBERT J. SCARANO
Consulting Civil Engineer
Hills Road
ALBANY, NEW YORK 12211