MAP REFERENCE:

"SUBDIVISION PLAT, LANDS OF CRISAFULLI, ELM AVENUE AT WILDWOOD LANE", PREPARED BY INGALLS, SMART ASSOCIATES, DATED MARCH 30, 1993, LAST REVISED JUNE 3, 1996 AND FILED IN THE ALBANY COUNTY CLERK'S OFFICE ON JULY 15, 1996 IN DRAWER 172 OF MAPS AS NO. 10305.

GRAPHIC SCALE

50 0 25 50 100

(IN FEET)

1 inch = 50 ft.

SEE MAP REFERENCE

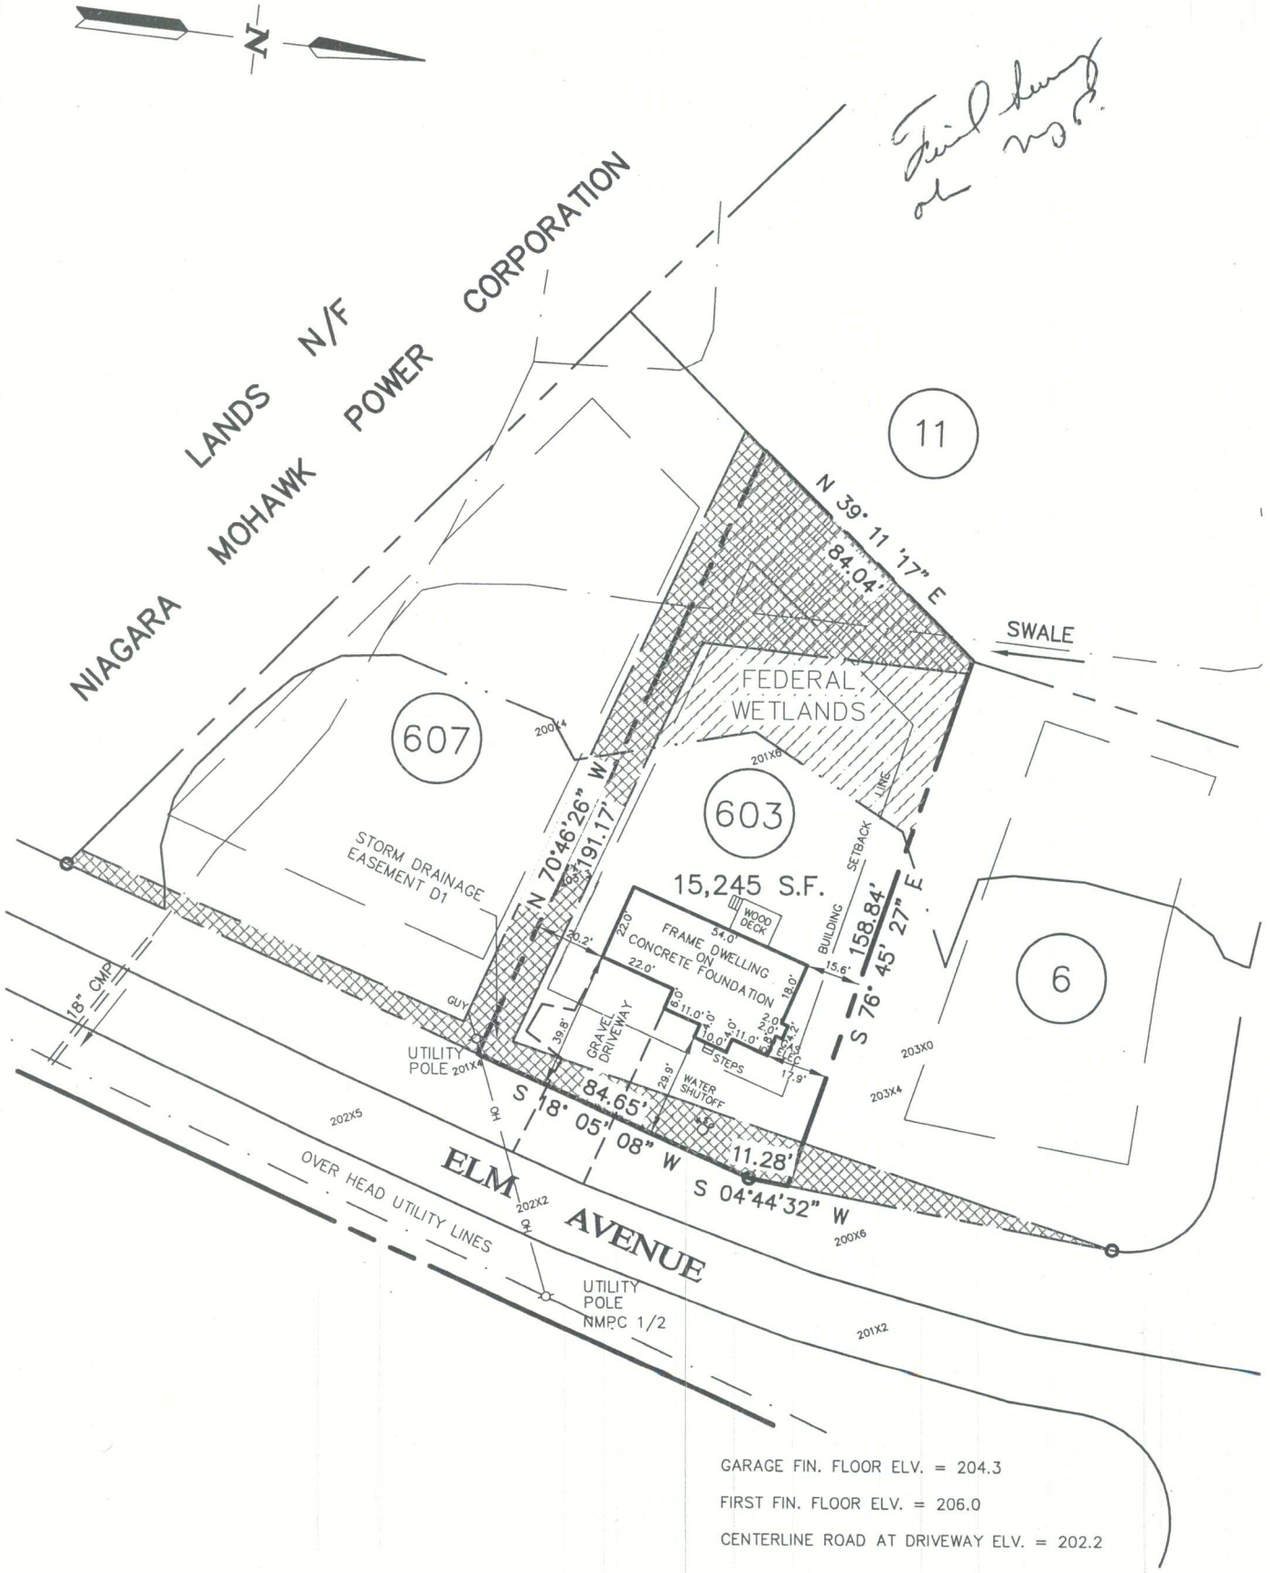

GARAGE FIN. FLOOR ELV. = 204.3

FIRST FIN. FLOOR ELV. = 206.0

CENTERLINE ROAD AT DRIVEWAY ELV. = 202.2

UNAUTHORIZED ALTERATION OR ADDITION TO THIS DRAWING IS A VIOLATION OF SECTION 7209 SUBDIVISION 2, OF THE NEW YORK STATE EDUCATION LAW. ONLY COPIES MADE FROM THE ORIGINAL OF THIS DRAWING BEARING AN ORIGINAL INKED OR EMBOSSED SEAL AND SIGNATURE SHALL BE CONSIDERED TO BE VALID TRUE COPIES.

© Copyright 2001 – Ingalls, Smart Associates – All rights reserved

WILLIAM S. LaPAN, L.S.
49705

INGALLS SMART ASSOCIATES IN ENGINEERING & SURVEYING
1601 ALTAMONT AVENUE
SCHENECTADY, N.Y. 12303
PHONE: (518) 356-0752
FAX: (518) 356-1036

SURVEY

LOT 603 ELM AVENUE
WILDWOOD SUBDIVISION

TOWN OF BETHLEHEM
COUNTY OF ALBANY STATE OF NEW YORK

DRAWN BY: RDF CADD FILE: F603.DWG	CHECKED BY: WSL JOB NO. 93025.3	SCALE: 1" = 50'
DATE: JANUARY 18 , 2001		SHEET 1 OF 1