CERTIFIED TO

1. Marc A. Rousseau , Brenna L. Doty
2. First American Title Insurance Company
3. Trustco Bank , ISAOA

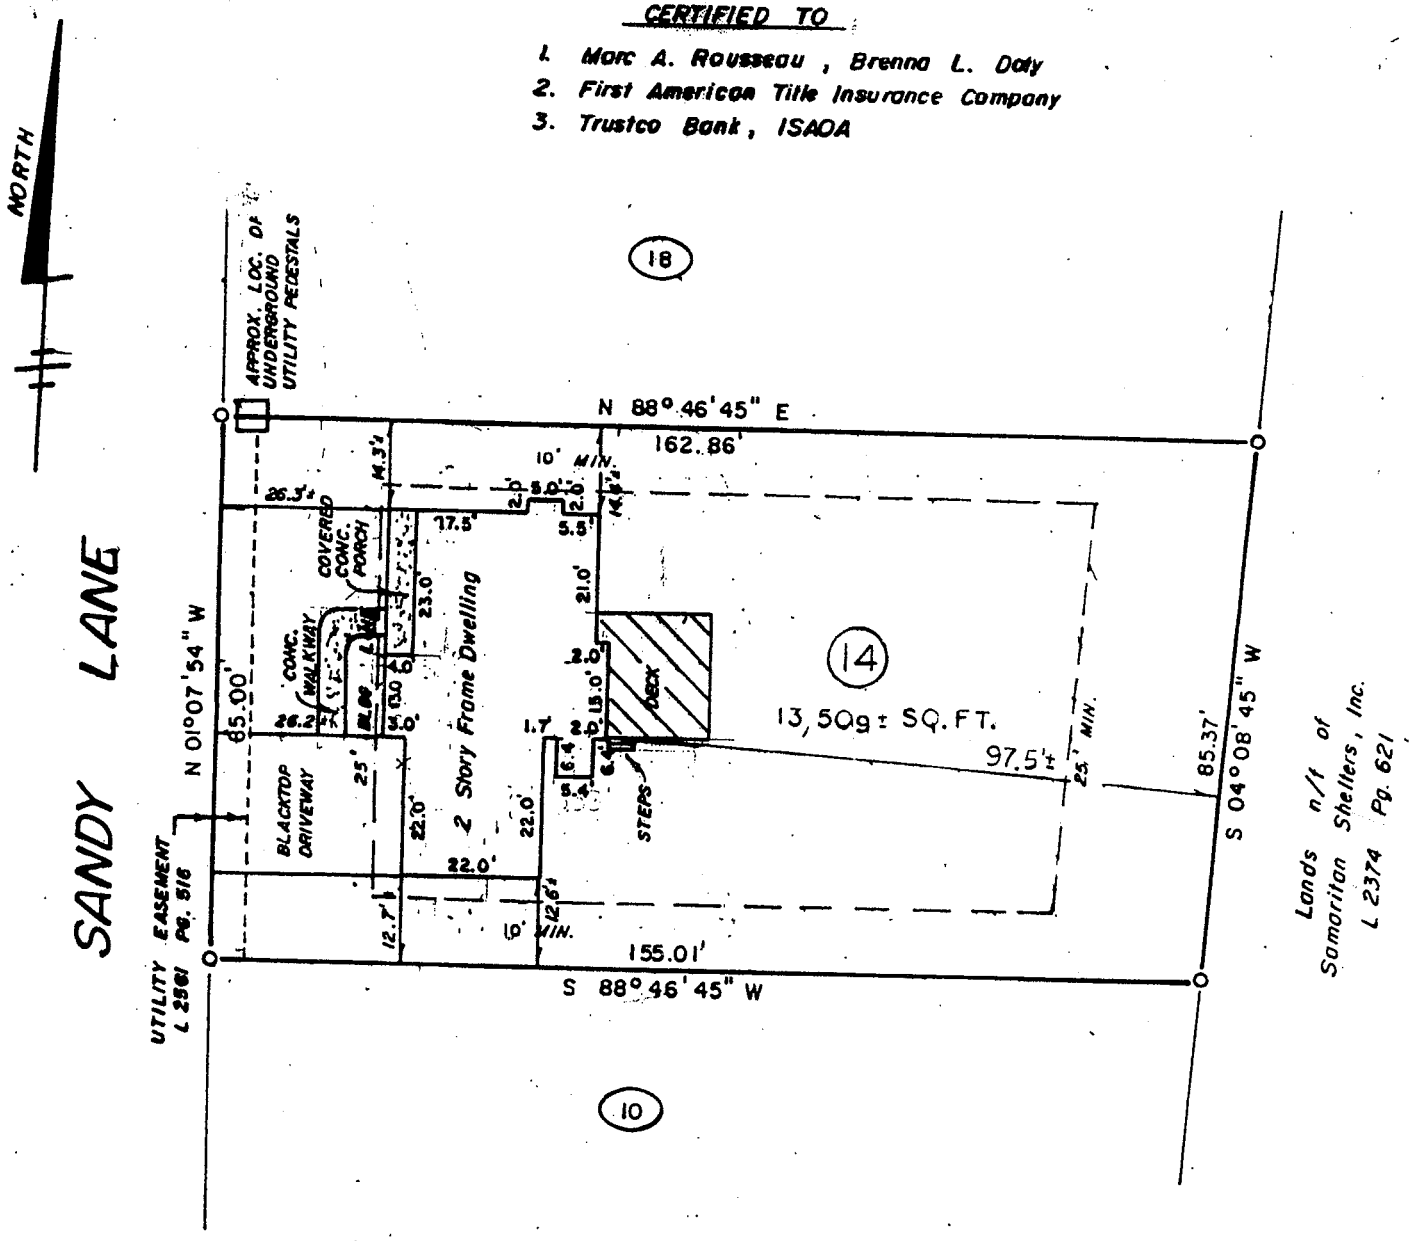

APPROVED
JUN 20 2006
BUILDING INSPECTOR
TOWN OF BETHLEHEM

MAP REFERENCE

Map entitled "TRINITY MANOR SUBDIVISION, SUBDIVISION PLAT STYLISH DEVELOPMENT", Beaver Dam Road, Town of Bethlehem, Albany County, New York, dated March 17, 1993, last revised August 24, 1995 and made by Ingalls Smart Associates in Engineering & Surveying, filed in the Albany County Clerk's Office on Oct. 13, 1995 in Dr. 172 Map No. 10202.

Update : June 2, 2006
Foundation Location: Feb. 7, 2006
September 29, 2005

File No:

SCALE 1" = 30'

LOCATION SURVEY OF LANDS FOR:

Marc Rousseau & Brenna Doty
14 Sandy Lane
Town of Bethlehem
County of Albany

STATE OF NEW YORK · CHRISTOPHER J. MEYER · LICENSED LAND SURVEYOR · 049511

O.J. MEYER & SON
4 VLY ROAD
ALBANY, N.Y. 12205
P.L.S. LIC. NO. 049511