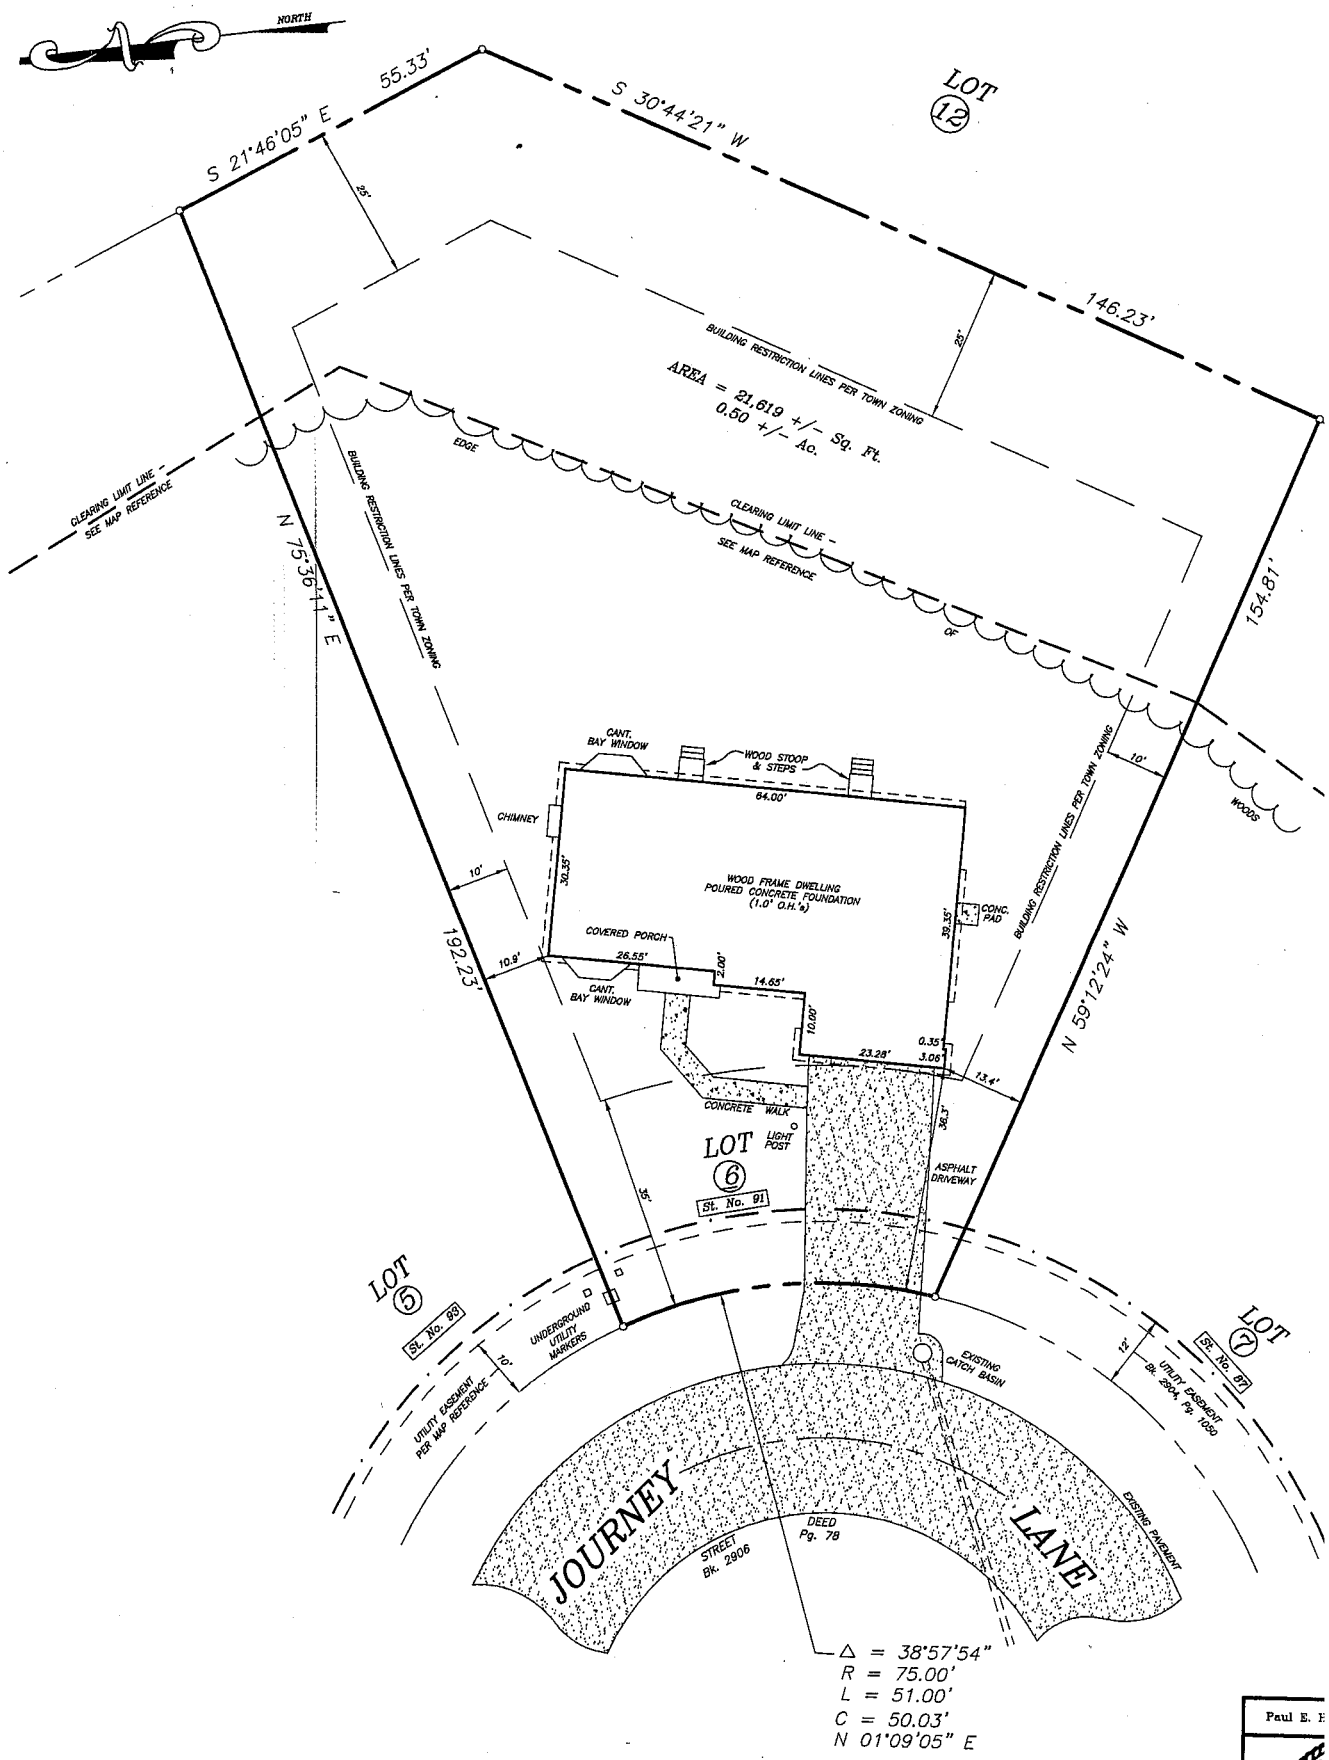
NORTH
55.33'
S 21°46'05" E
S 30°44'21" W
LOT 12
25'
146.23'
20'
BUILDING RESTRICTION LINES PER TOWN ZONING
AREA = 21,619 +/- Sq. Ft.
0.50 +/- Ac.
EDGE
CLEARING LIMIT LINE - SEE MAP REFERENCE
CLEARING LIMIT LINE - SEE MAP REFERENCE
BUILDING RESTRICTION LINES PER TOWN ZONING
N 75°36'11" E
154.81'
OF
CANT. BAY WINDOW
WOOD STOOP & STEPS
64.00'
CHIMNEY
10'
30.35'
WOOD FRAME DWELLING
POURED CONCRETE FOUNDATION
(1.0' O.H.'s)
CONC. PAD
BUILDING RESTRICTION LINES PER TOWN ZONING
WOODS
COVERED PORCH
26.55'
2.00'
14.65'
10.9'
CANT. BAY WINDOW
10.00'
192.23'
23.28'
0.35'
3.06'
13.4'
N 59°12'24" W
CONCRETE WALK
LIGHT POST
LOT 6
St. No. 91
ASPHALT DRIVEWAY
35'
LOT 5
St. No. 93
UNDERGROUND UTILITY MARKERS
10'
UTILITY EASEMENT PER MAP REFERENCE
EXISTING CATCH BASIN
12'
LOT 7
St. No. 87
UTILITY EASEMENT Bk. 2904, Pg. 1050
JOURNEY
LANE
STREET Bk. 2906
DEED Pg. 78
EXISTING PAVEMENT
Δ = 38°57'54"
R = 75.00'
L = 51.00'
C = 50.03'
N 01°09'05" E

Paul E. F