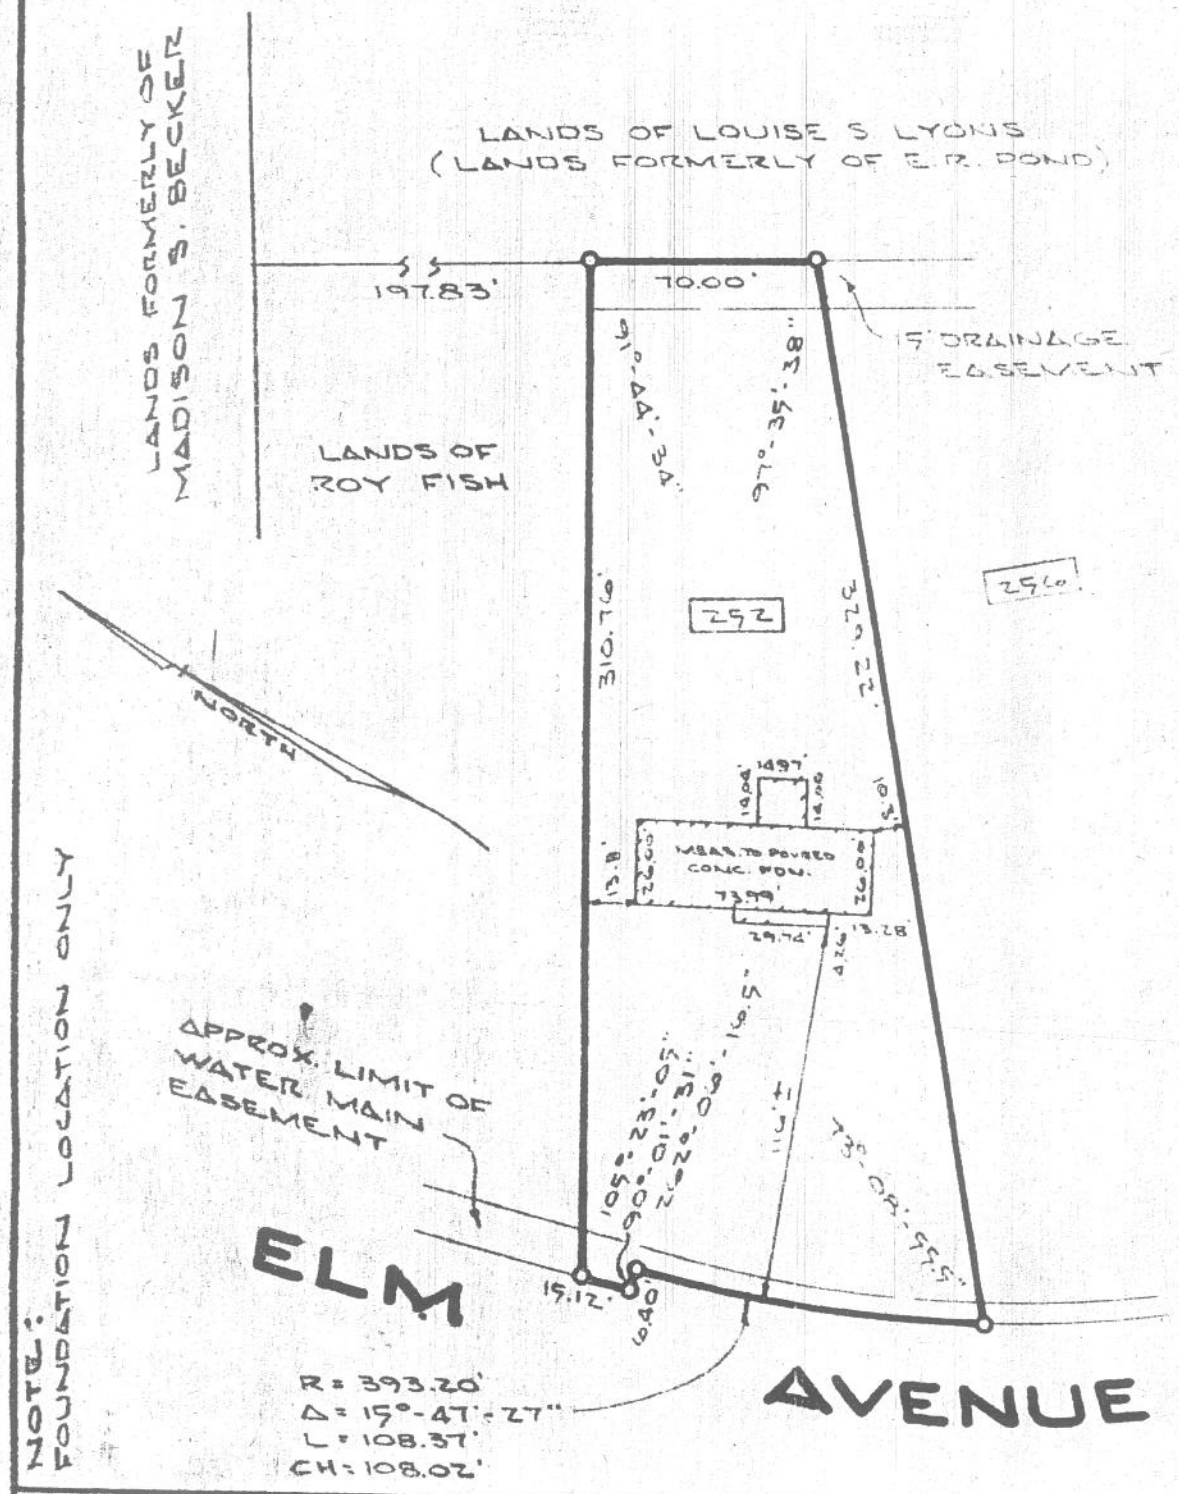

As shown on map entitled "MAP OF 'ELM ESTATES' PROPERTY OF JOSEPH KRACKELER AND WIFE" dated December 11, 1968, revised Dec. 17, 1976 and made by Edward W. Boutelle & Son, Civil Engineers and Surveyors filed in the office of the Albany County Clerk.

COUNTY: ALBANY	MAP OF PROPERTY OF EUGENE J. FISH DELMAR	SCALE: 1" = 50'
STATE: NEW YORK		DATE: OCT. 6, 1978
ORDER NO.: 78-276	EDWARD W. BOUTELLE AND SON CIVIL ENGINEERS AND SURVEYORS DELMAR, NEW YORK	REVISION:

FINAL LOCATION O.K. 8-6-79 (BOB)

1-2T-012-84-17