See map entitled, "MAP OF SUBDIVISION, CANDLEWOOD FOREST", SECTION I, PROPERTY OF SPRINGALDWOOD DEVELOPMENT CORP. TOWN OF BETHLEHEM, dated July 25, 1977 made by Paul E. Hite, Licensed Land Surveyor.

CERTIFICATION: I hereby certify to Mechanics Exchange Bank, Monroe Abstract & Title Corporation and to Carl O. and Rose J. Thorsen that the survey shown is correct.

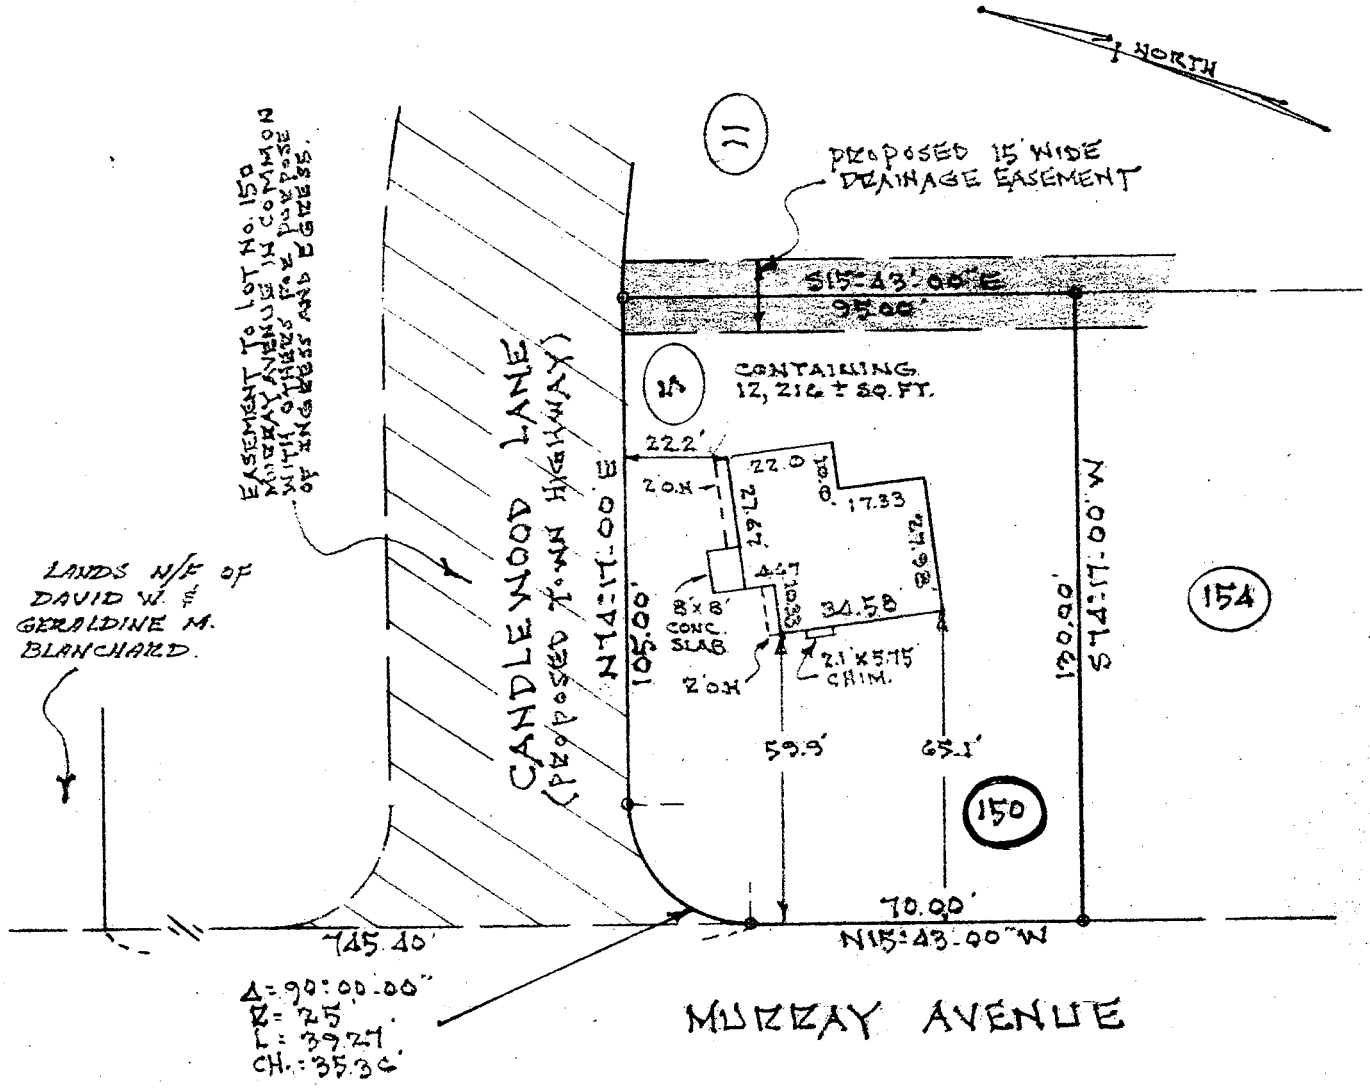

NOTES:
1) COMPLETED HOUSE LOCATION.
2) MEAS. TO CONC. BLK. FNDATN.
3) O.H. DENOTES ROOF OVERHANG.

MAP REVISED AUG. 11, 1978 TO SHOW EASEMENT ON CANDLWOOD LANE.

COUNTY: Albany	MAP OF LOT 5 CANDLEWOOD LANE TOWN OF BETHLEHEM	SCALE: 1" = 40'
STATE: New York		DATE: April 10, 1978
ORDER NO.	Paul E. Hite Licensed Land Surveyor----------Delmar, N.Y.	REVISION: No. LOCATED AUG. 2, 1978

House Locations OK for C.O. AJ- 8-14-78

See map entitled, "MAP OF SUBDIVISION, CANDLEWOOD FOREST", SECTION I, PROPERTY OF SPRINGALDWOOD DEVELOPMENT CORP. TOWN OF BETHLEHEM, dated July 25, 1977 made by Paul E. Hite, Licensed Land Surveyor.

CERTIPICATION: I hereby certify to Mechanics Exchange Bank, Monroe Abstract & Title Corporation and to Carl O. and Rose J. Thorsen that the survey shown is correct.

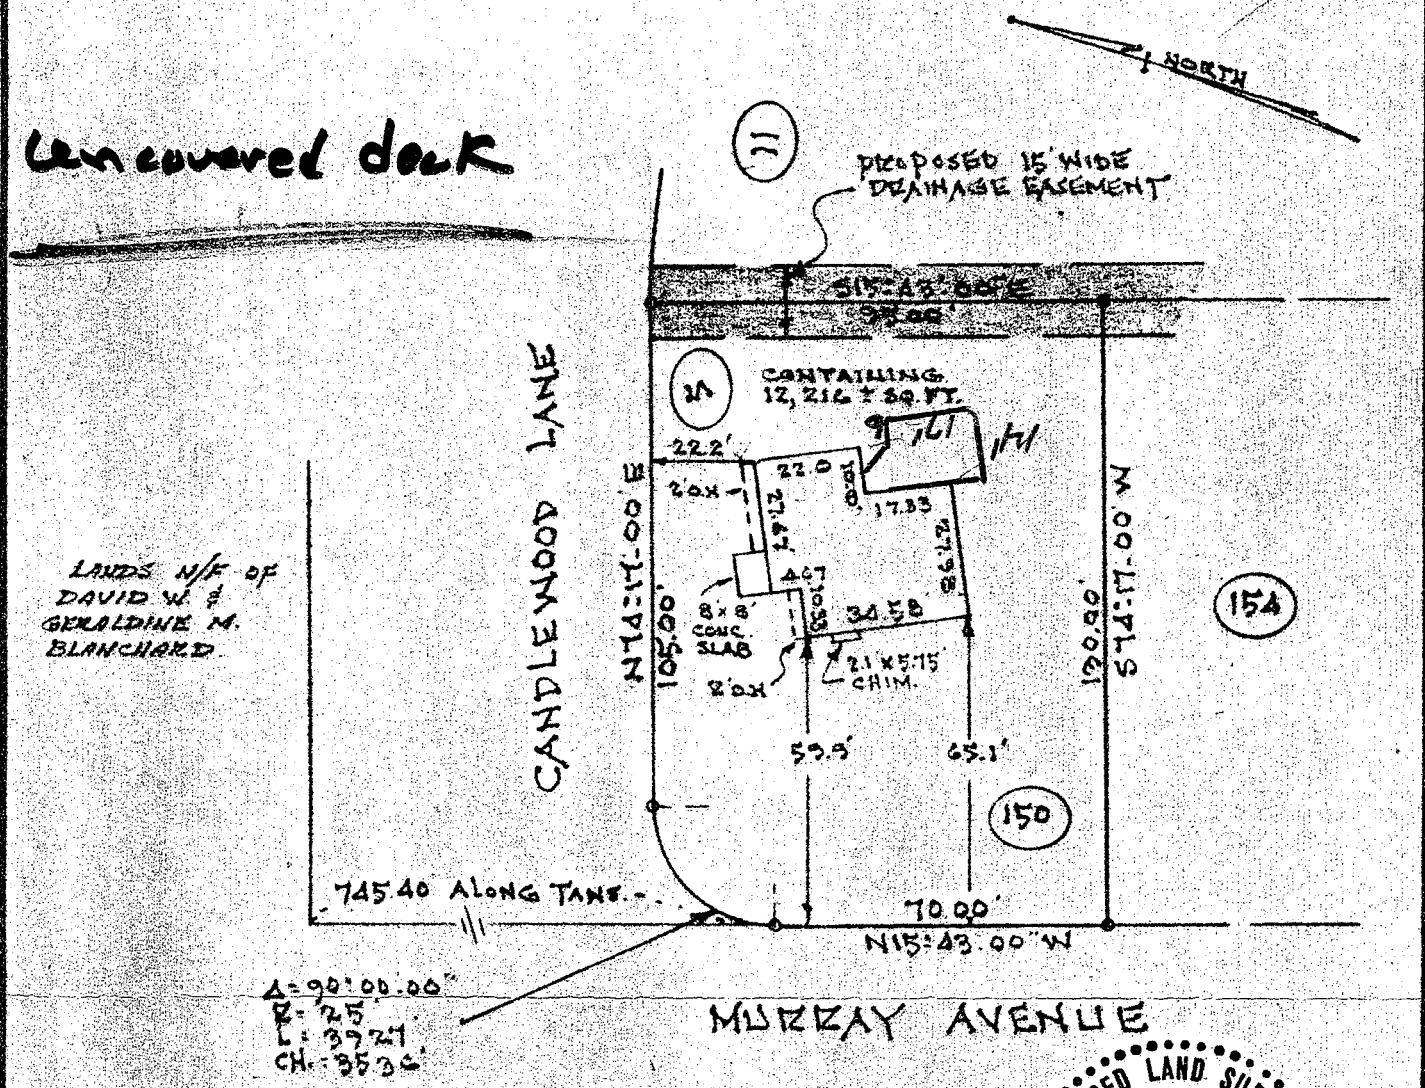

APPROVED

JUN 1 1979

BUILDING INSPECTOR
TOWN OF BETHLEHEM

LICENSED LAND SURVEYOR
PAUL E. HITE
45369
STATE OF NEW YORK

NOTES:
1) COMPUTED HOUSE LOCATION
2) MEAS. TO CONC. BLK. FNDATION
3) O.H. DENOTES Roof OVERHANG

COUNTY: Albany	MAP OF LOT 5 CANDLEWOOD LANE TOWN OF BETHLEHEM	SCALE: 1" = 40'
STATE: New York		DATE: April 10, 1978
ORDER NO.	Paul E. Hite Licensed Land Surveyor----------Delmar, N. Y.	REVISION: Ho. LOCATED AUG. 2, 1978