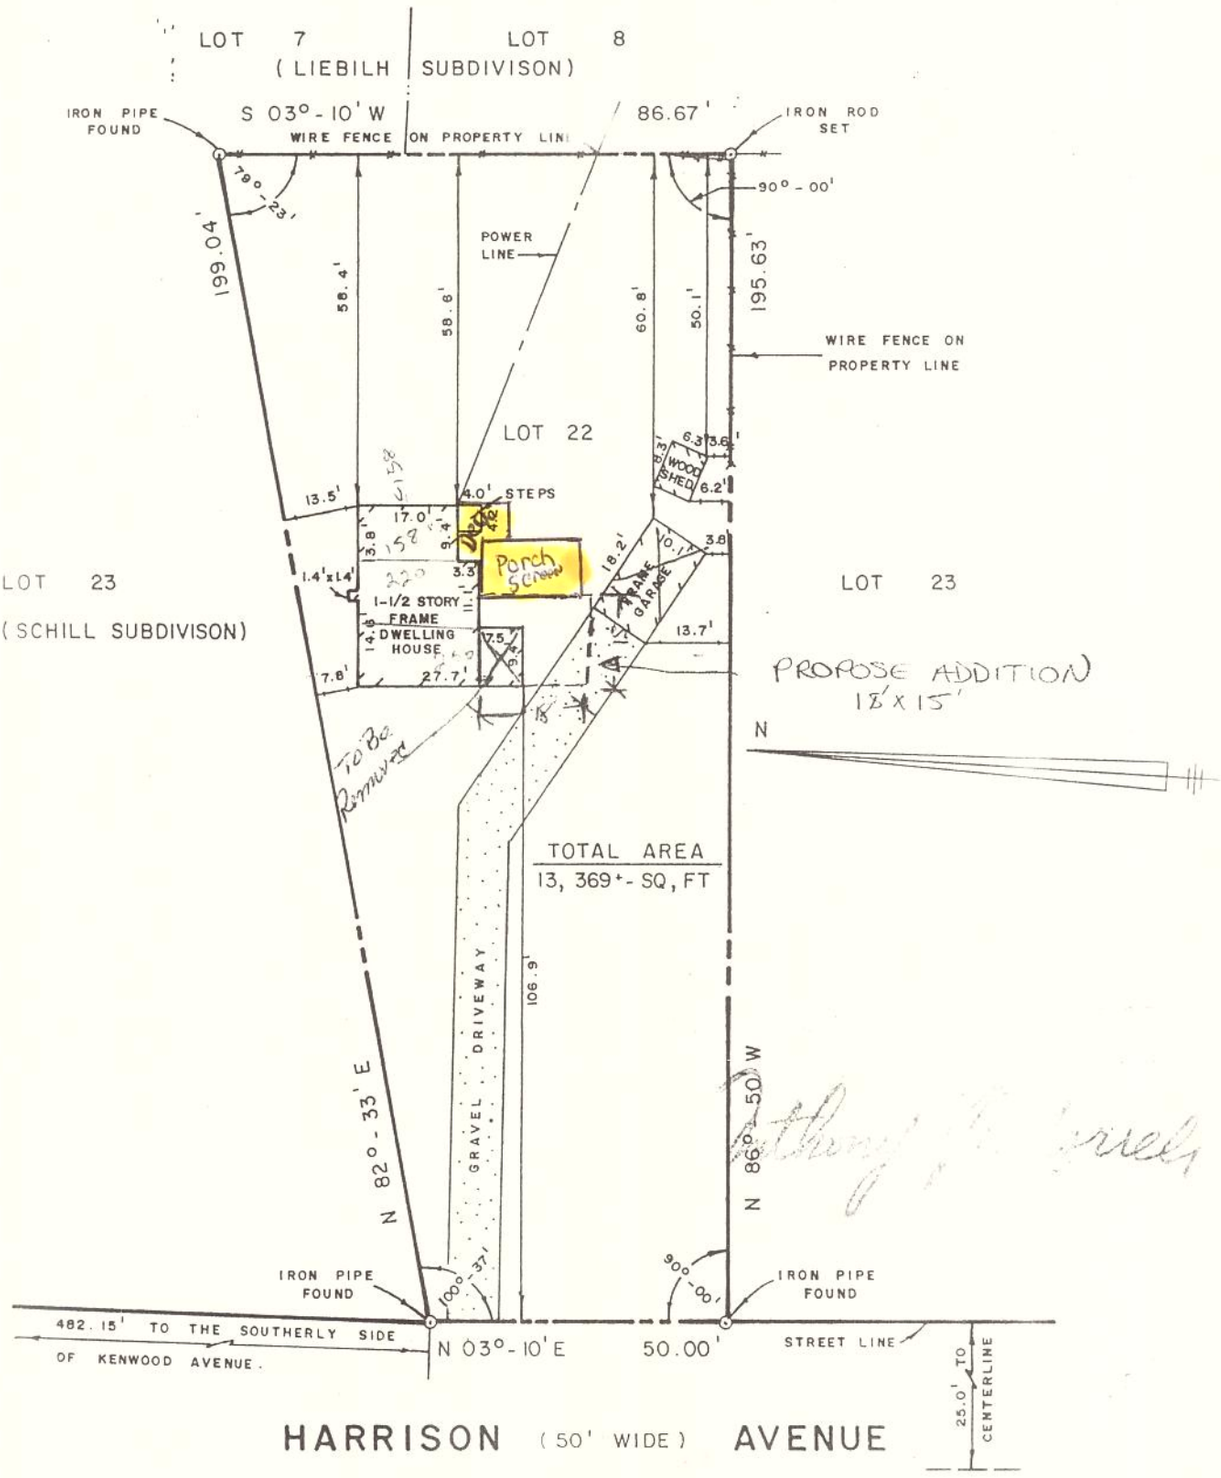

CERTIFICATION

I HEREBY CERTIFY THIS SURVEY TO CITIBANK(NEW YORK STATE) N.A., ITS SUCCESSORS AND ASSIGNS, MONROE ABSTRACT & TITLE CORPORATION, BERNARD, OVERTON AND RUSSELL, DEBORAH L. SCHULTZ AND THAT THIS MAP HAS BEEN COMPILED FROM ACCURATE FIELD SURVEY MADE UNDER MY SUPERVISION AND THAT THIS SURVEY MEETS THE STANDARDS OF THE CURRENT CODE OF PRACTICE OF LAND SURVEYS AS ADOPTED BY THE NEW YORK STATE ASSOCIATION OF PROFESSIONAL LICENSED SURVEYORS.

Frank Rapant

N.Y.S. P.E. & L.S. 32135

NOTE: LOT NUMBERS REFER TO LOTS AS SHOWN ON REVISED MAP OF PROPERTY BELONGING TO WILLIAM TICE, DATED JULY 2, 1937 AND FILED IN THE ALBANY COUNTY CLERK'S OFFICE ON DECEMBER 7, 1939 IN DRAWER 108, MAP 960.

APPROVED

NOV 16 1989

BUILDING INSPECTOR
TOWN OF BETHLEHEM

MAP

SHOWING SURVEY AND PLOT PLAN OF LANDS TO BE CONVEYED BY

TONI ABBOTT ROSE

TO

DEBORAH L. SCHULTZ

TOWN OF BETHLEHEM

FRANK RAPANT, JR., P.C.
ENGINEER & SURVEYOR

SCALE: 1" = 30'

DATE: AUGUST 19, 1989