173 Wemple Road

As shown on "MAP OF 'GRA-BIL ESTATES,' SECTION 1, PROPERTY OF WILLIAM H. WALDBILLIG," dated March 24, 1965, and made by Edward W. Boutelle and Son, Civil Engineers and Surveyors.

file - 1973.
Stuyvesant Dev.

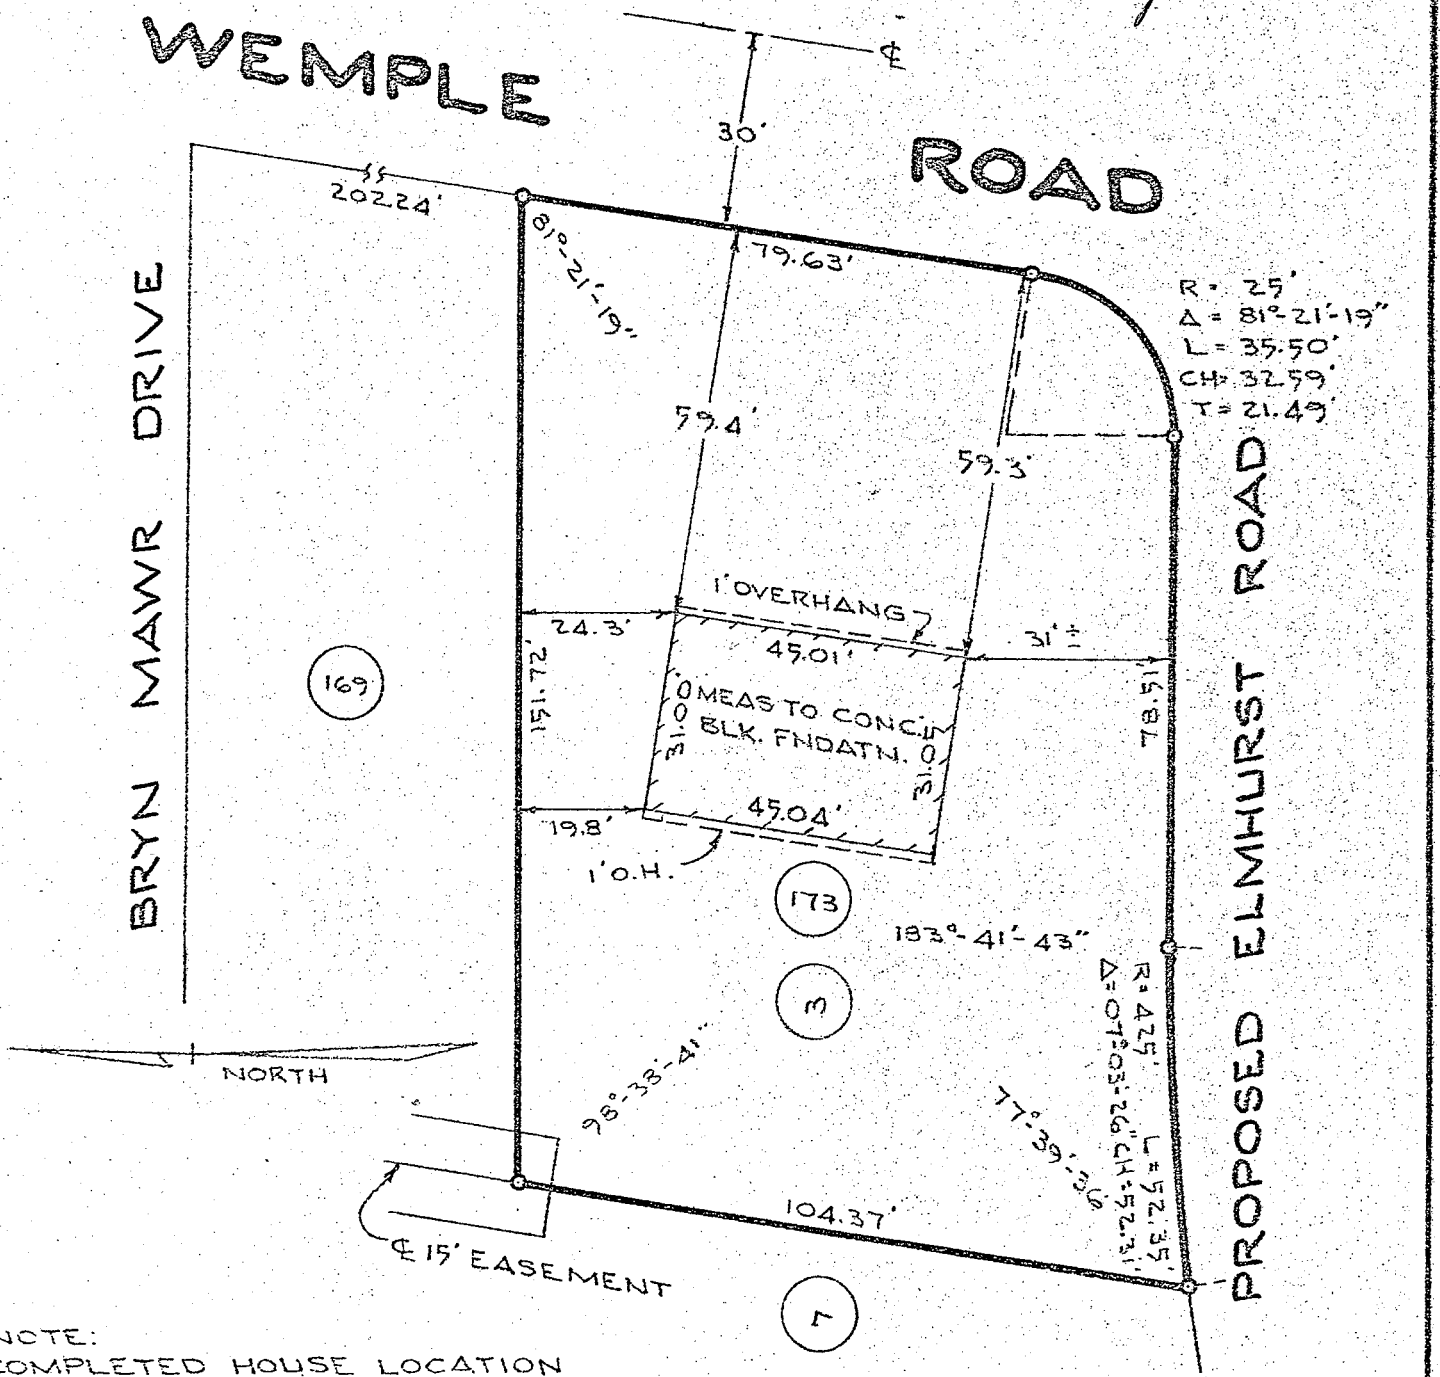

COUNTY: ALBANY	MAP OF PROPERTY OF STUYVESANT DEVELOPMENT CORP. TOWN OF BETHLEHEM	SCALE: 1" = 30'
STATE: NEW YORK		DATE: May 24, 1973
ORDER NO.: 73-156	EDWARD W. BOUTELLE AND SON CIVIL ENGINEERS AND SURVEYORS DELMAR, NEW YORK	REVISION: OCT 2, 1973 HOUSE LOCATED

1-2-E512-32-100b