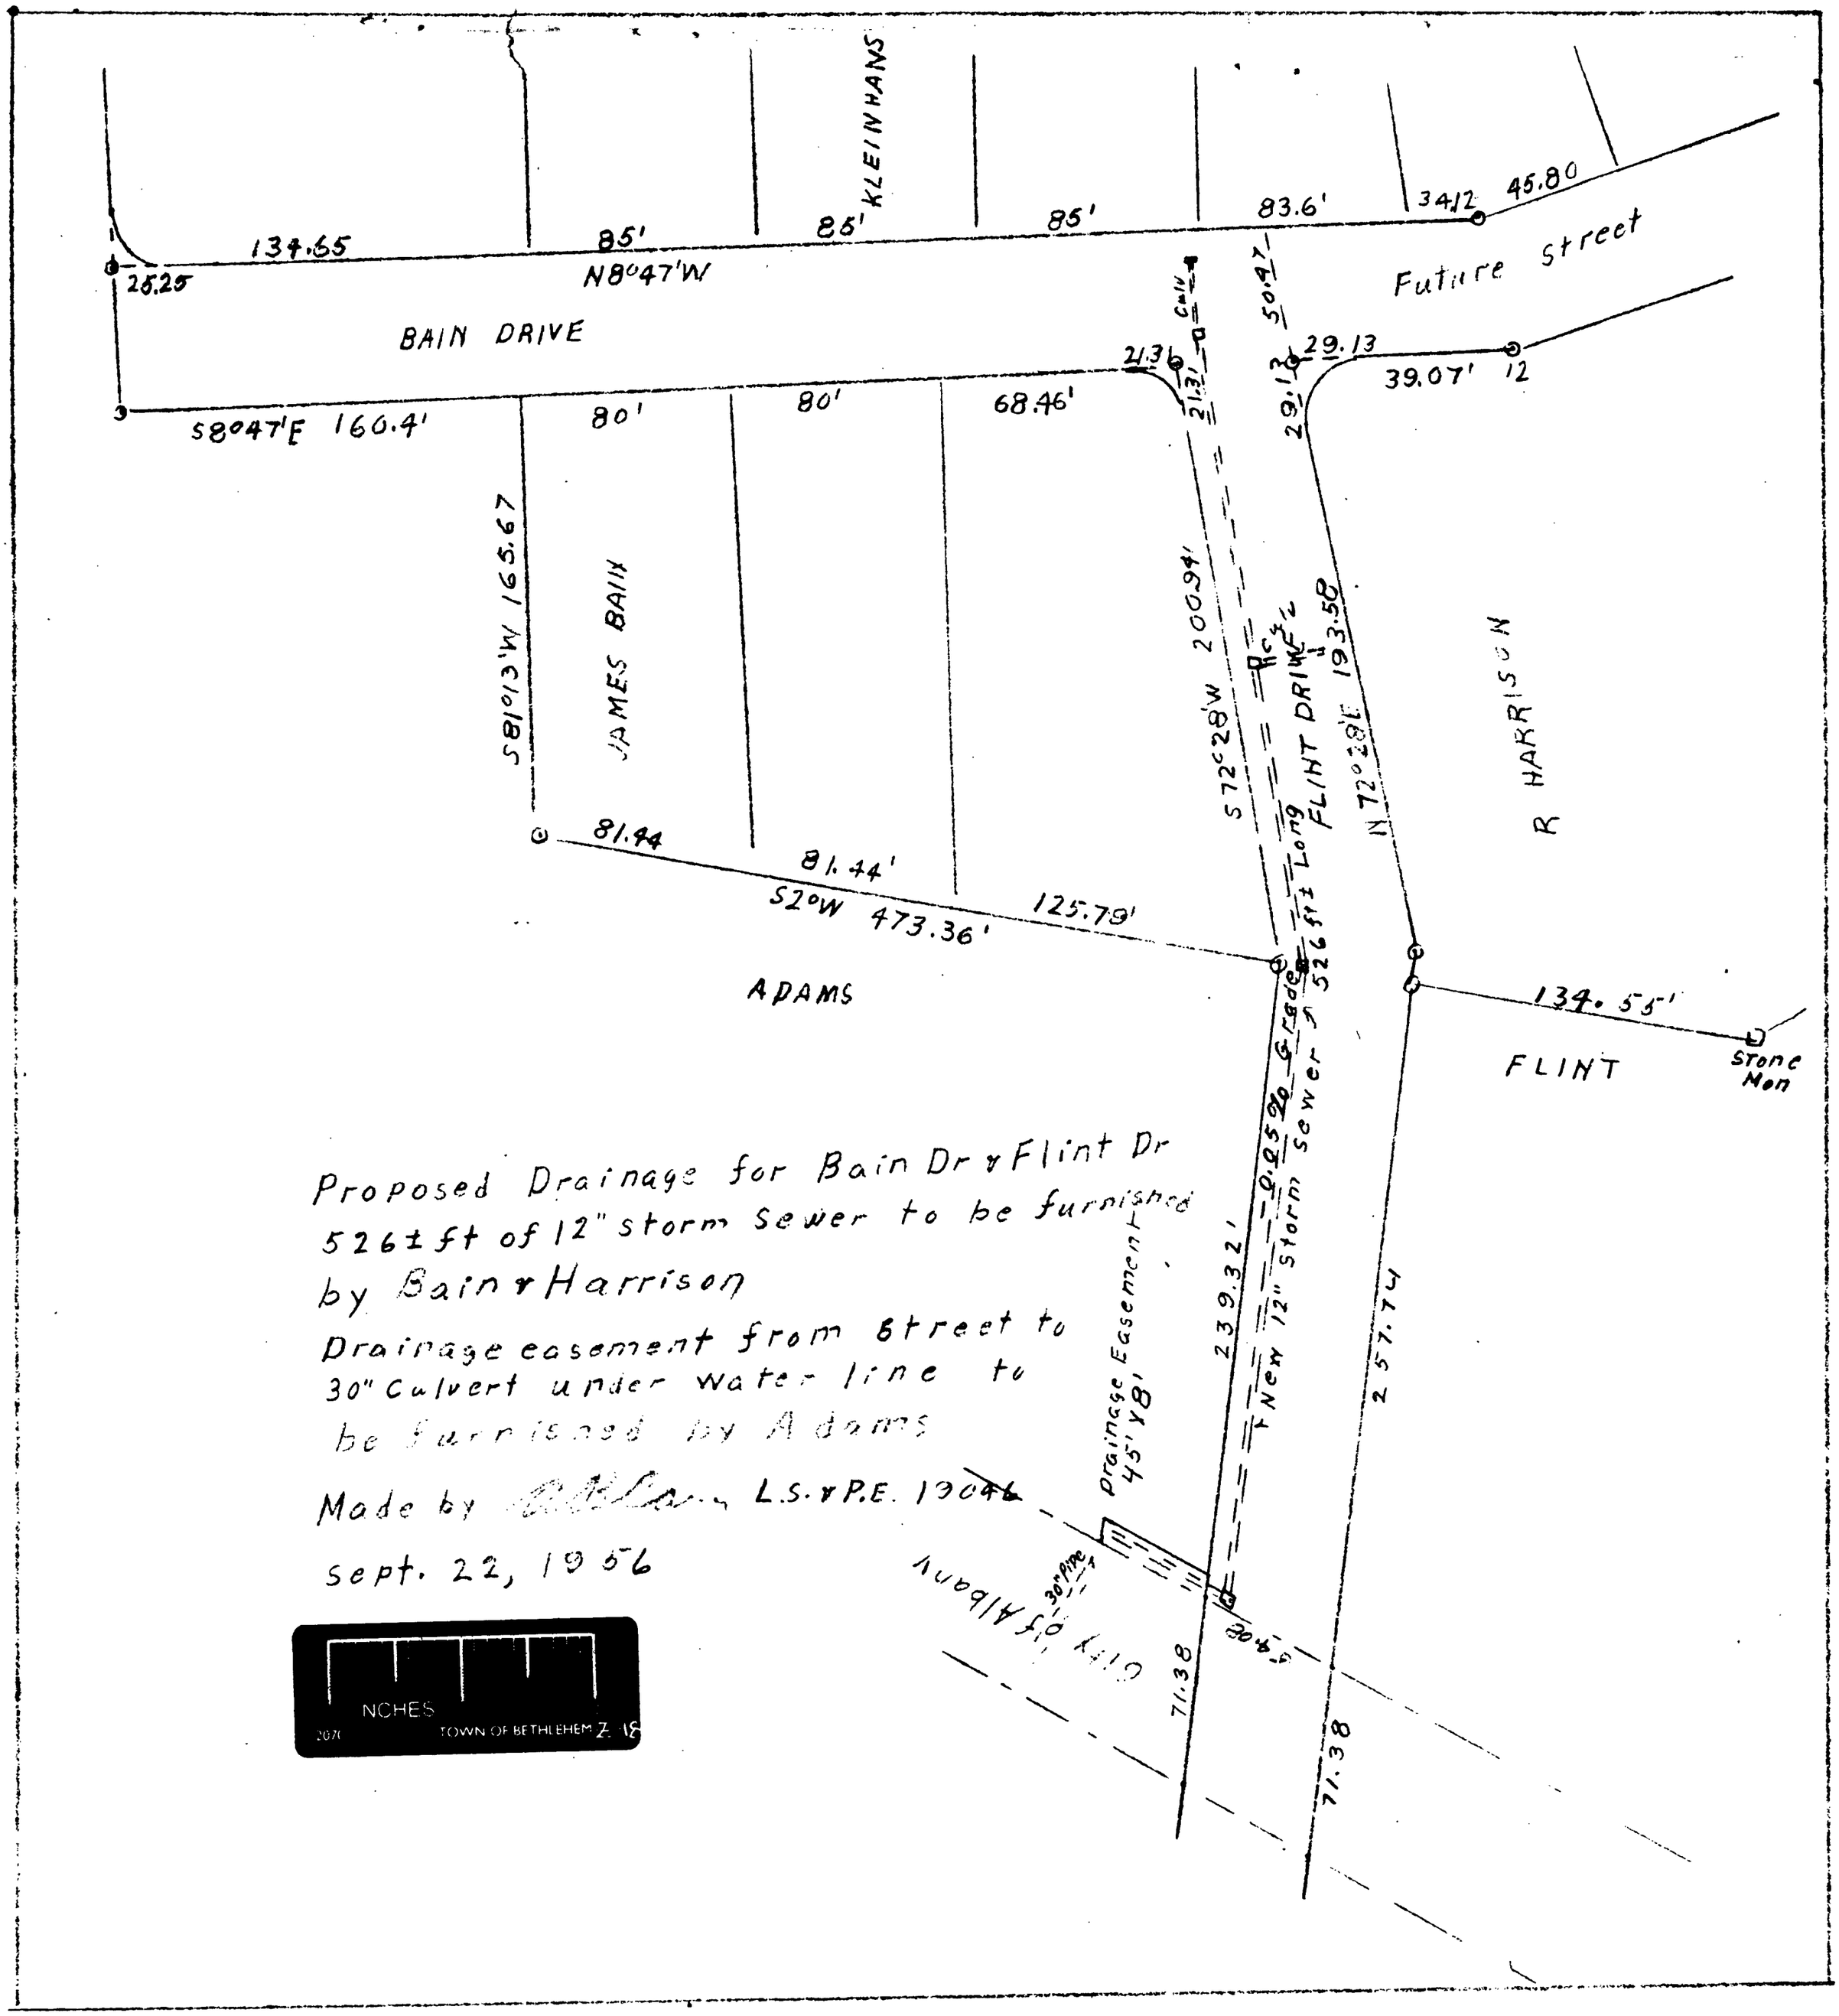

Proposed Drainage for Bain Dr & Flint Dr
526± ft of 12" storm sewer to be furnished
by Bain & Harrison
Drainage easement from street to
30" Culvert under water line to
be furnished by Adams
Made by [illegible] L.S. & P.E. 19046
Sept. 22, 1956