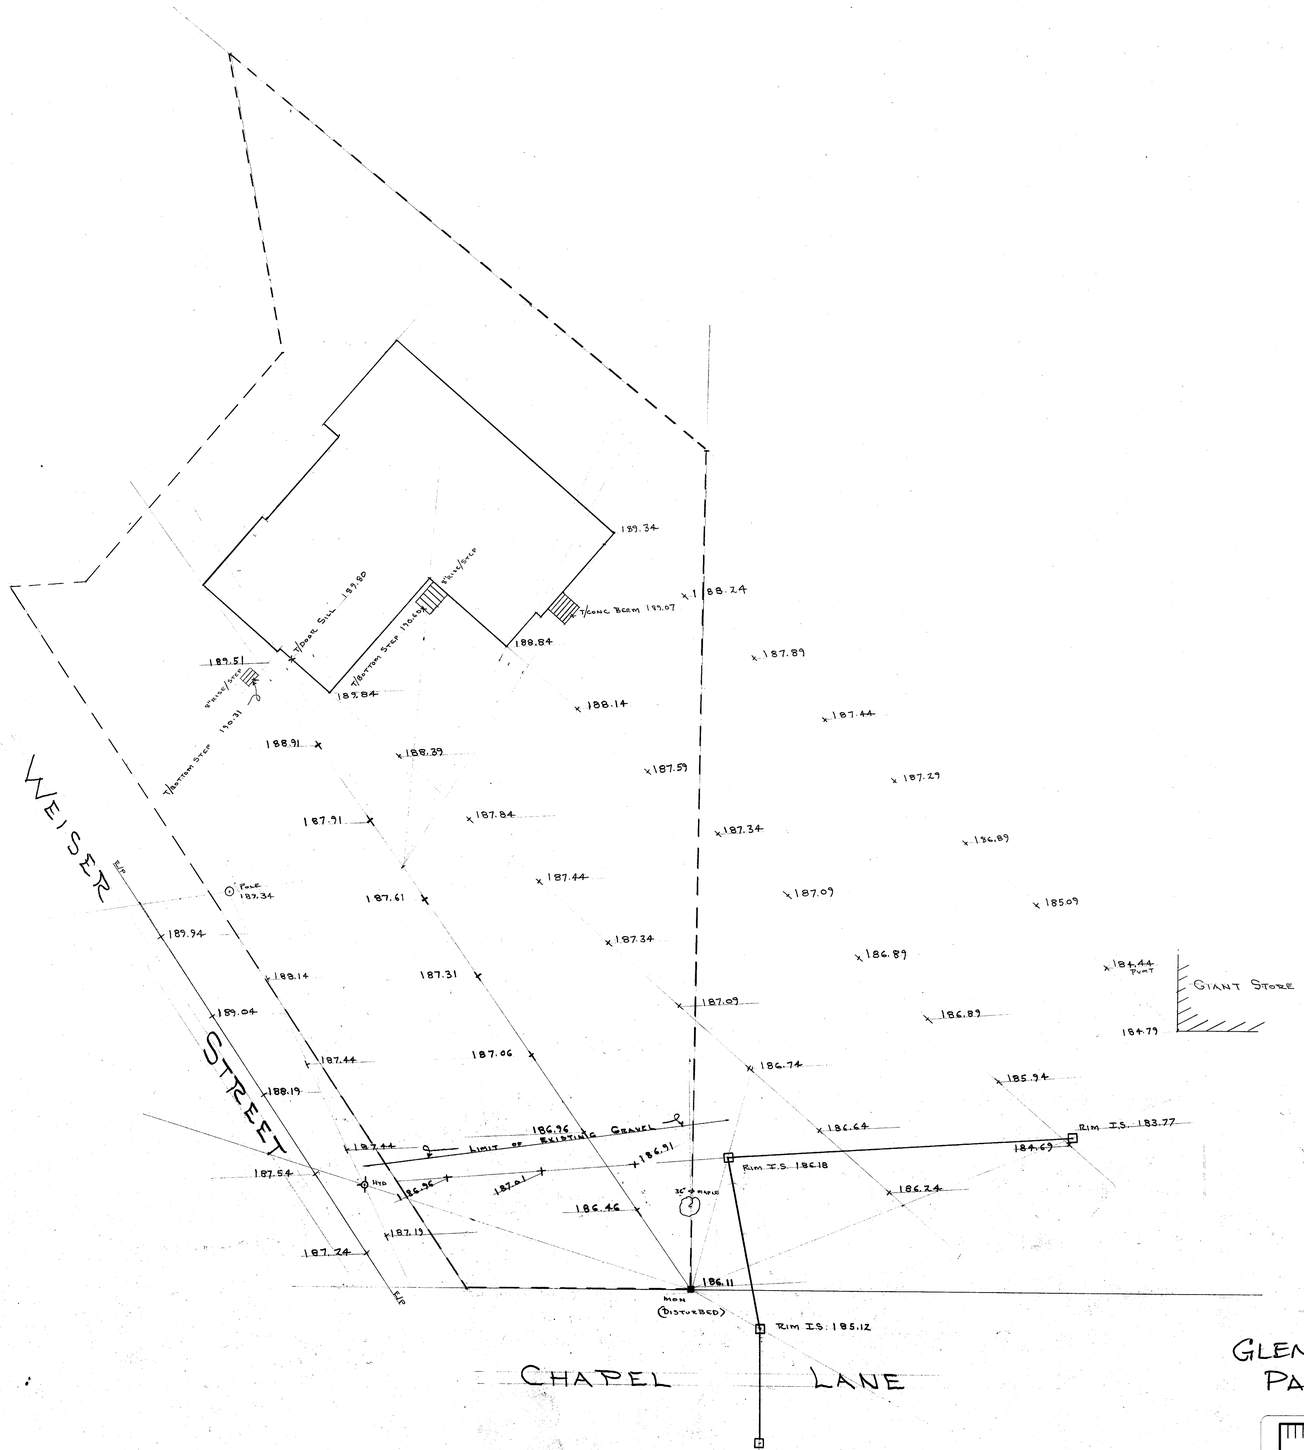

GLENMONT FIRE CO.
PARKING LOT

SCALE: 1" = 20'

SEE BOOK 84-103 P. 20-21