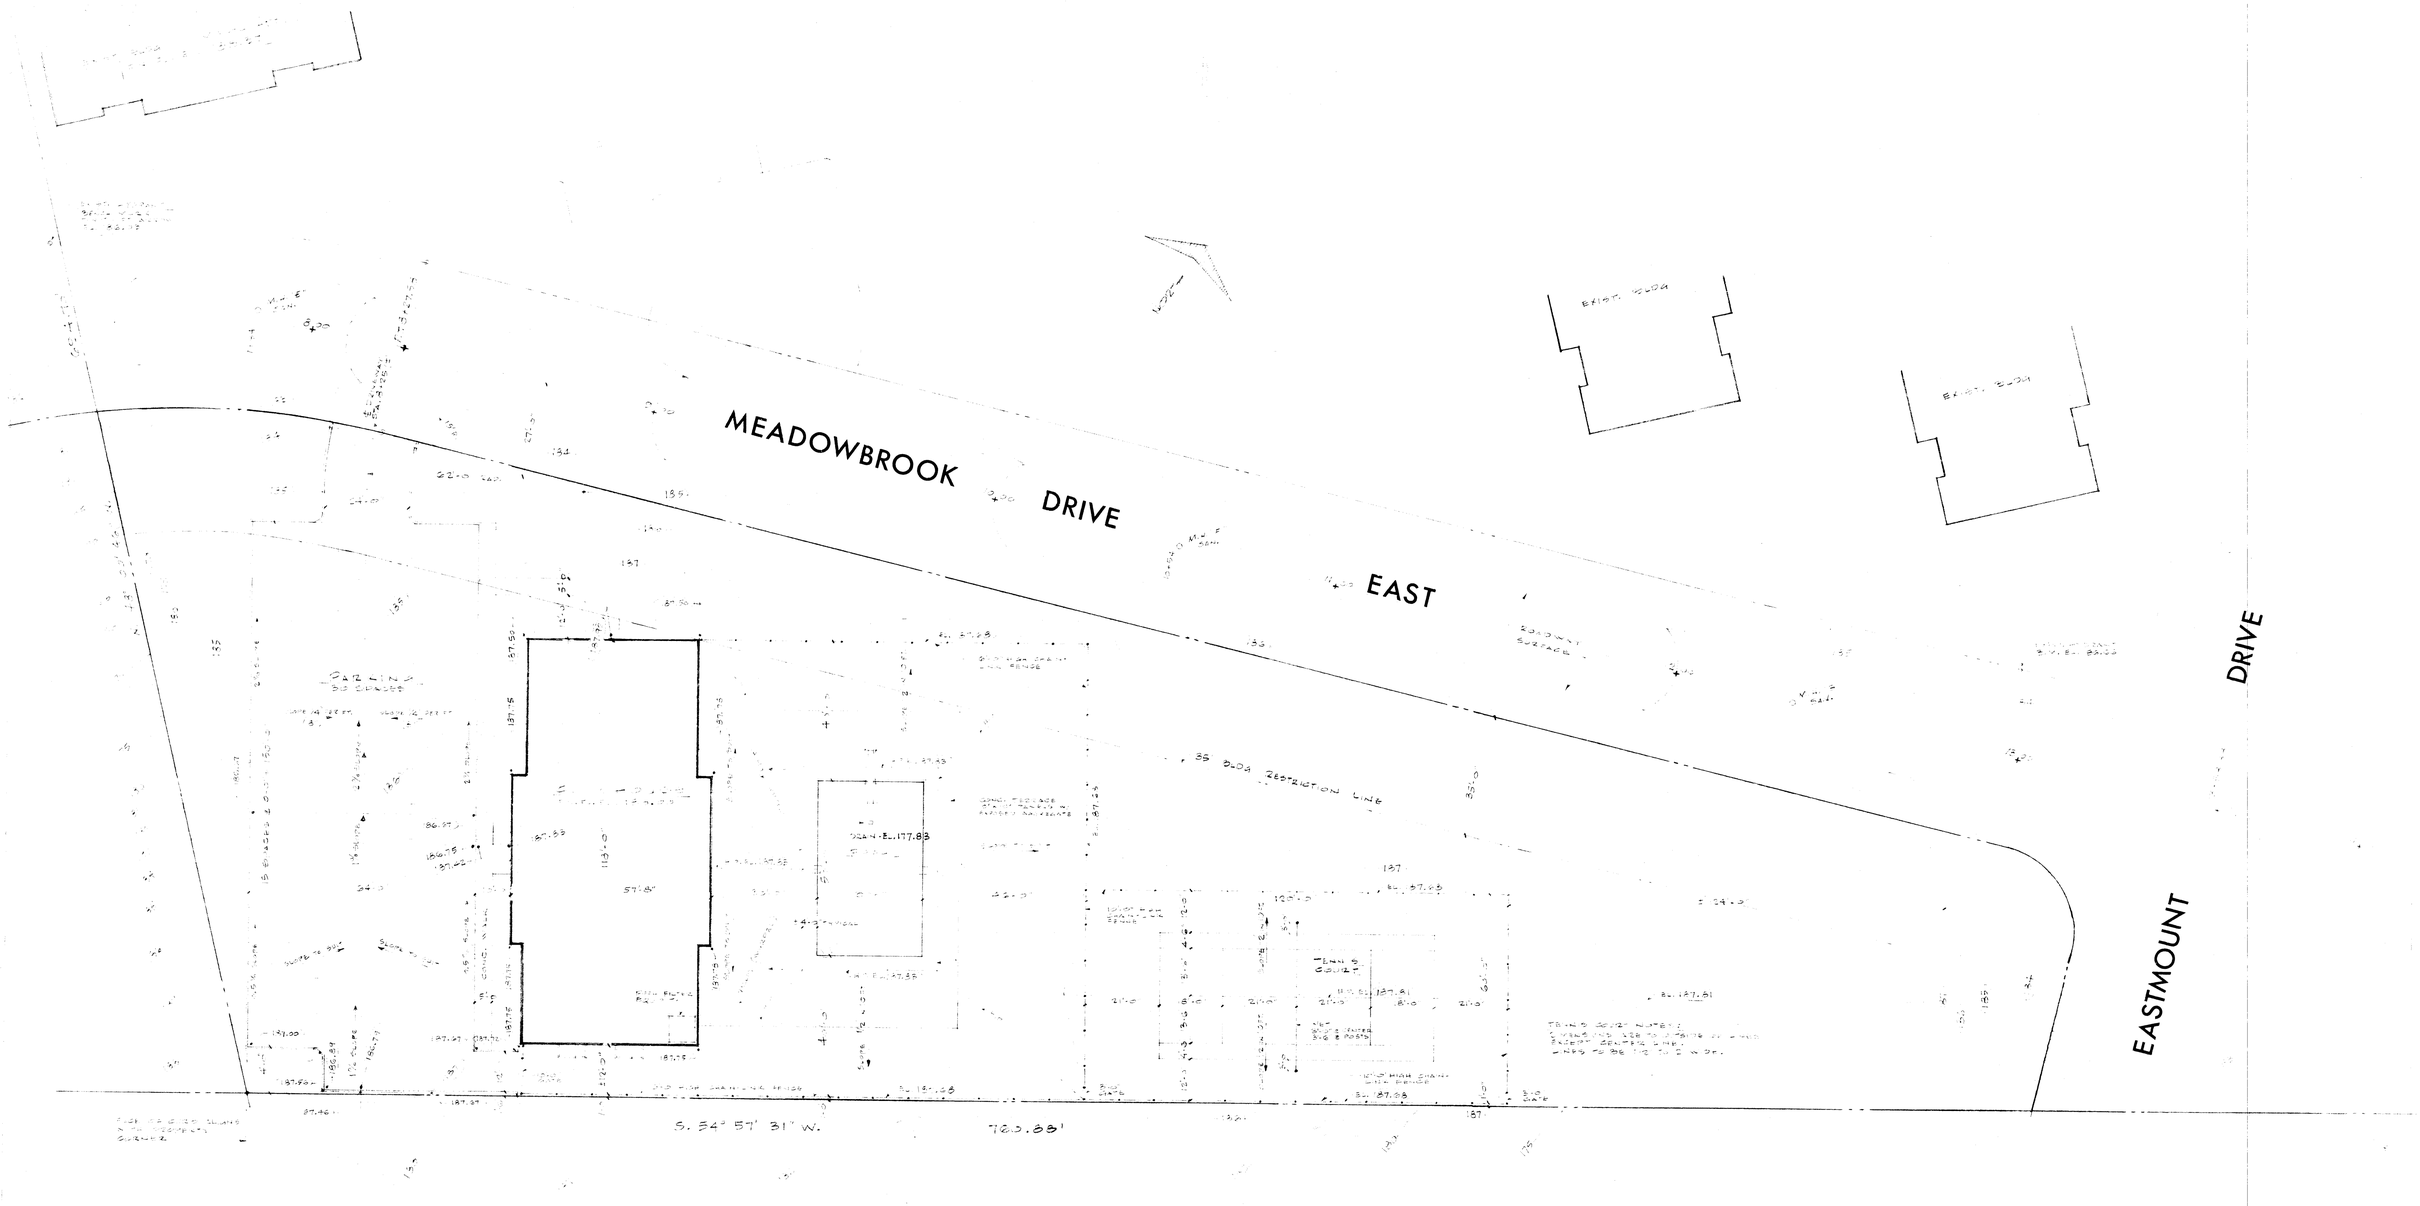

SITE PLAN

SCALE: 1" = 60'-0"

INCHES 0 1 2
460 TOWN OF BETHLEHEM

valk and keown
ARCHITECTS AIA
15 MIDLAND AVE
MONTCLAIR, NJ 07042
GERARD J. VALK NJ CERT NO C-4042
C. RAY KEOWN NJ CERT NO C-3420

BETHLEHEM TERRACE APARTMENTS
BETHLEHEM TERRACE ASSOCIATES INC.
TOWN OF BETHLEHEM NEW YORK

SITE PLAN
RECREATION AREA

SCALE	
DRAWN BY	
CHECKED BY	
DATE	
COMM. NO.	116-R-25

R·1