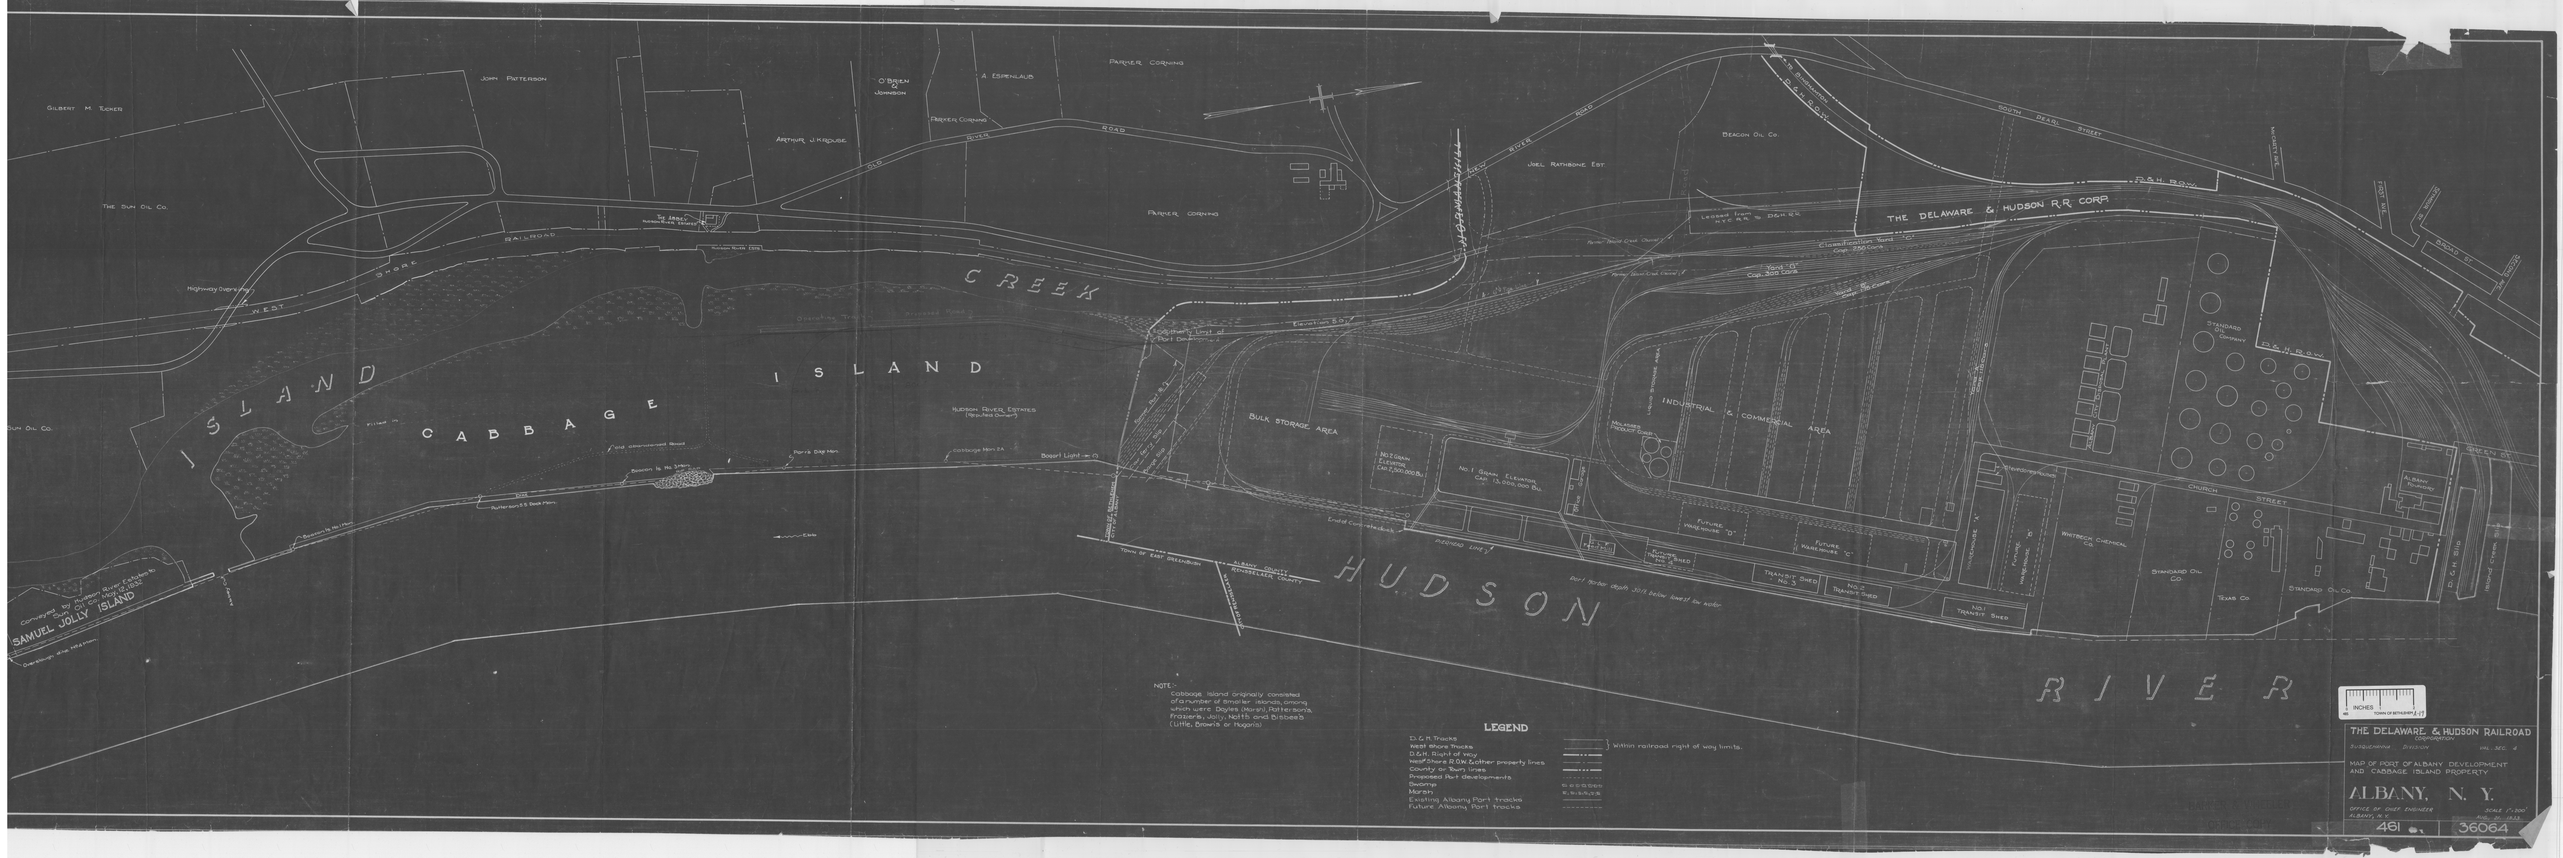
GILBERT M. TICHER
JOHN PATTERSON
THE SUN OIL CO.
ARTHUR J. KROUSE
O'BRIEN & JOHNSON
A. ESPENLAUB
PARKER CORNING
RIVER ROAD
RAILROAD
SHORE
WEST
Highway Overpass
CREEK
ISLAND
CABBAGE
Filled in
Old abandoned Road
Boston Is. No. 3 Mon.
Boston Is. No. 1 Mon.
Patterson's Dock Mon.
Conveyed by Northern River Estates to City of Albany 1930
SAMUEL JOLLY ISLAND
Overhangs the bulkhead
HUDSON RIVER ESTATES (Reputed Owner)
cottage Mon. 2A
Boom Light
Southerly Limit of Port Development
Elevation 5.0'
BULK STORAGE AREA
No. 2 GRAIN ELEVATOR CAP. 2,500,000 Bu.
No. 1 GRAIN ELEVATOR CAP. 13,000,000 Bu.
Limit of Concrete Bulkhead
PIERHEAD LINE
Port Water depth 30'0 below lowest low water
TOWN OF EAST GREENBUSH
ALBANY COUNTY
RENSSELAER COUNTY
HUDSON
RIVER
NOTE:
Cabbage Island originally consisted of a number of smaller islands, among which were Doyles (Marsh), Patterson's, Frazer's, Jolly, North and Bibbeb (Little, Brown's or Nagonis)
LEGEND
D. & H. Tracks
West Shore Tracks
D.&H. Right of way
West Shore R.O.W. & other property lines
County or Town lines
Proposed Port Developments
Swamp
Marsh
Existing Albany Port tracks
Future Albany Port tracks
} Within railroad right of way limits.
JOEL RATHBONE EST.
BEACON OIL CO.
Standard Oil Co. Pipe Line
SOUTH PEARL STREET
D.&H. R.O.W.
THE DELAWARE & HUDSON R.R. CORP.
Leased from N.Y.C.R.R. & D.&H. R.R.
Former Black Creek Channel
Former Basin Creek Channel
Classification Yard "A" Cap. 250 Cars
Yard "B" Cap. 300 Cars
Yard "C" Cap. 250 Cars
Yard "D" Cap. 250 Cars
INDUSTRIAL & COMMERCIAL AREA
Lincoln Storage Area
Molasses Pipe Line Conn.
Molasses Pipe Line
FUTURE WAREHOUSE "D"
FUTURE WAREHOUSE "C"
TRANSIT SHED No. 3
No. 2 TRANSIT SHED
No. 1 TRANSIT SHED
Elevator Conveyor
WAREHOUSE "A"
FUTURE WAREHOUSE "B"
WHITBECK CHEMICAL CO.
STANDARD OIL CO.
TEXAS CO.
STANDARD OIL CO.
STANDARD OIL COMPANY
CHURCH STREET
ALBANY Cemetery
QUEEN CITY
D.&H. Bldg.
INDUSTRIAL CANAL
SOUTH ST.
R.R. BRIDGE
ROAD
R.R. BRIDGE
INCHES
THE DELAWARE & HUDSON RAILROAD
CORPORATION
ALBANY DIVISION
MAP OF PORT OF ALBANY DEVELOPMENT AND CABBAGE ISLAND PROPERTY
ALBANY, N. Y.
OFFICE OF CHIEF ENGINEER
ALBANY, N.Y.
SCALE 1" = 200'
481
36064