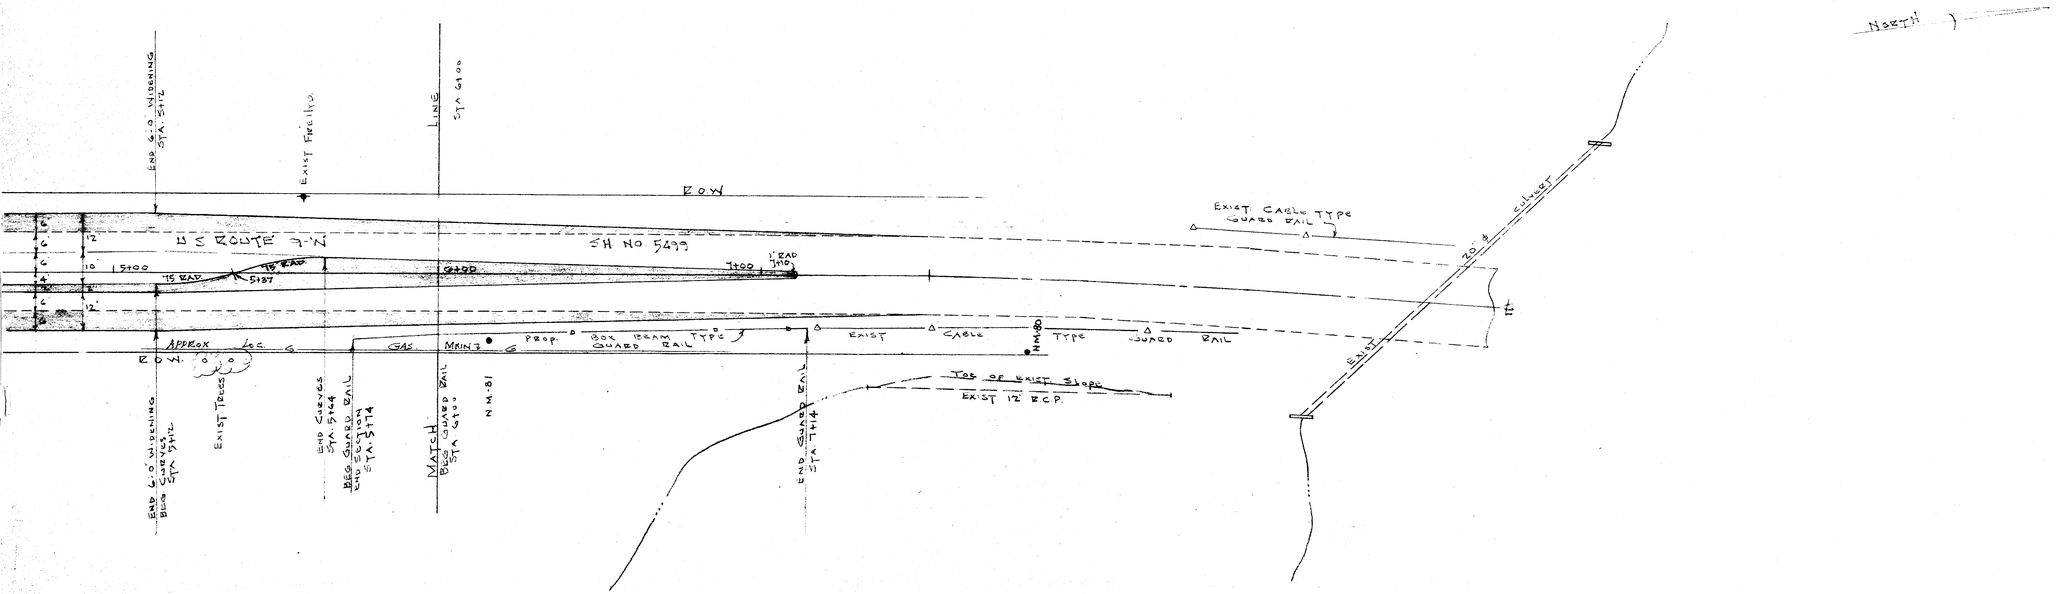

PLAN SCALE: 1" = 20'

Sheet No. 3

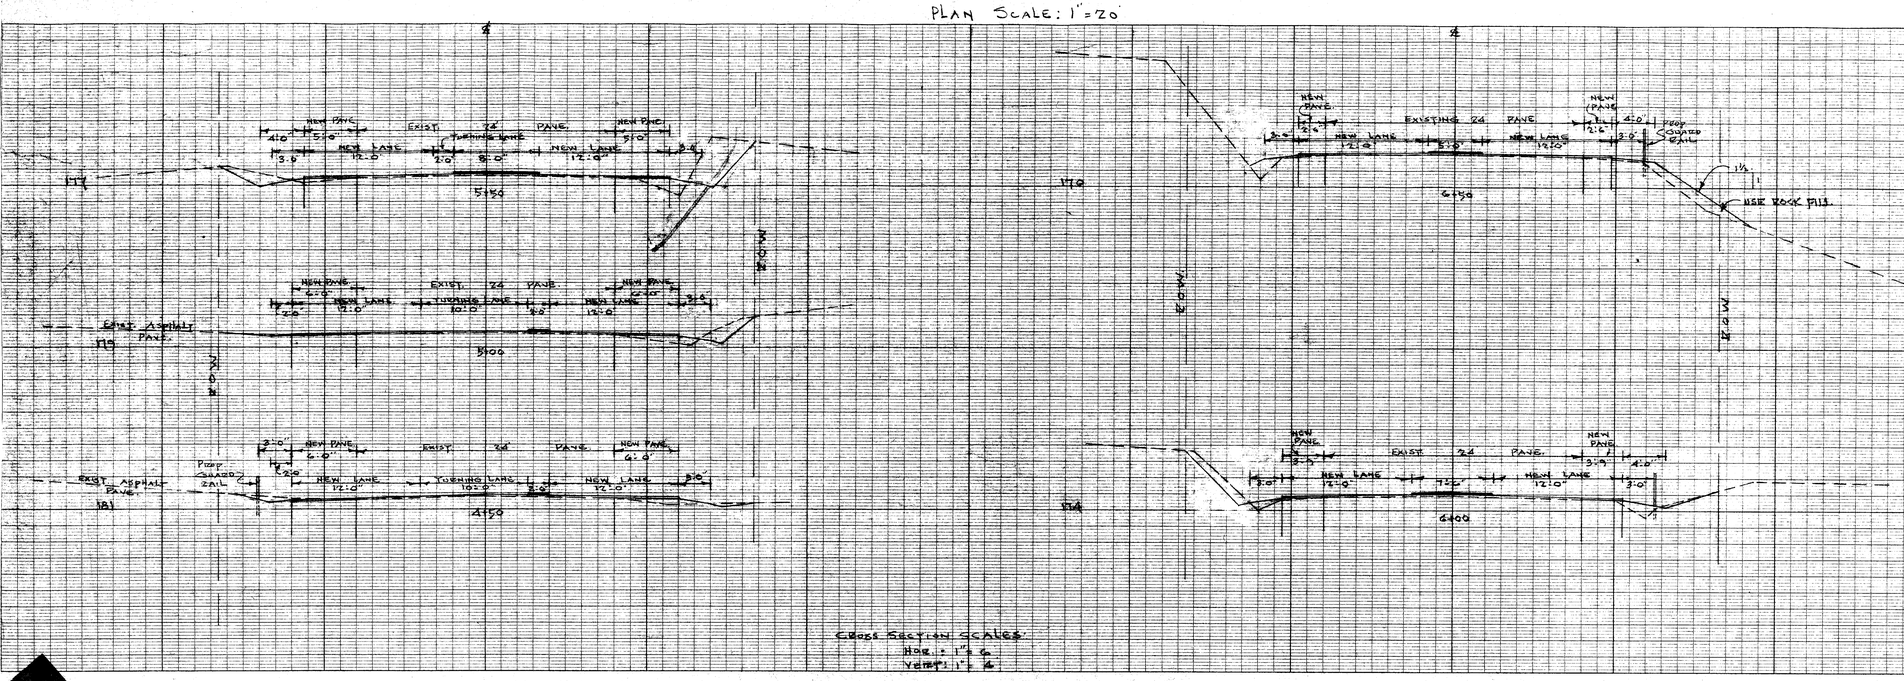

CROSS SECTION SCALES:
HOR. = 1" = 6'
VERT. = 1" = 4'

INCHES 0 1 2
567 B 2 TOWN OF BETHLEHEM

SH NO 3 OF 4

TRADE STANDARD MARK REG. U.S. PAT. OFF. PROFILE PLATE A 4 X 20 100% RAG PAPER MADE IN U.S.A.
KEUFFEL & ESSER CO. NEW YORK
TRADE STANDARD MARK REG. U.S. PAT. OFF. PROFILE PLATE A 4 X 20 100% RAG PAPER MADE IN U.S.A.
KEUFFEL & ESSER CO. NEW YORK
TRADE STANDARD MARK REG. U.S. PAT. OFF. PROFILE PLATE A 4 X 20 100% RAG PAPER MADE IN U.S.A.