MAP OF PROPERTY of ERNEST J. CLARKSON

DELMAR

ALBANY COUNTY — NEW YORK

SCALE: AS SHOWN

FEB. 10, 1953

Revised April 6-1954

(REVISION UNDERLINED)

Survey and Map by:
Edward W. Boutelle & Son
Civil Engineers & Surveyors
Delmar, N.Y.
N.Y. State License

See "Profiles of Extension of Streets on Property of Ernest J. Clarkson", dated Feb. 10, 1953, and made by Edward W. Boutelle & Son.
Location of proposed water mains subject to approval of local Water Commissioners.
Numbers shown to be used as house and lot numbers.

Scale: 1" = 50'

S-120

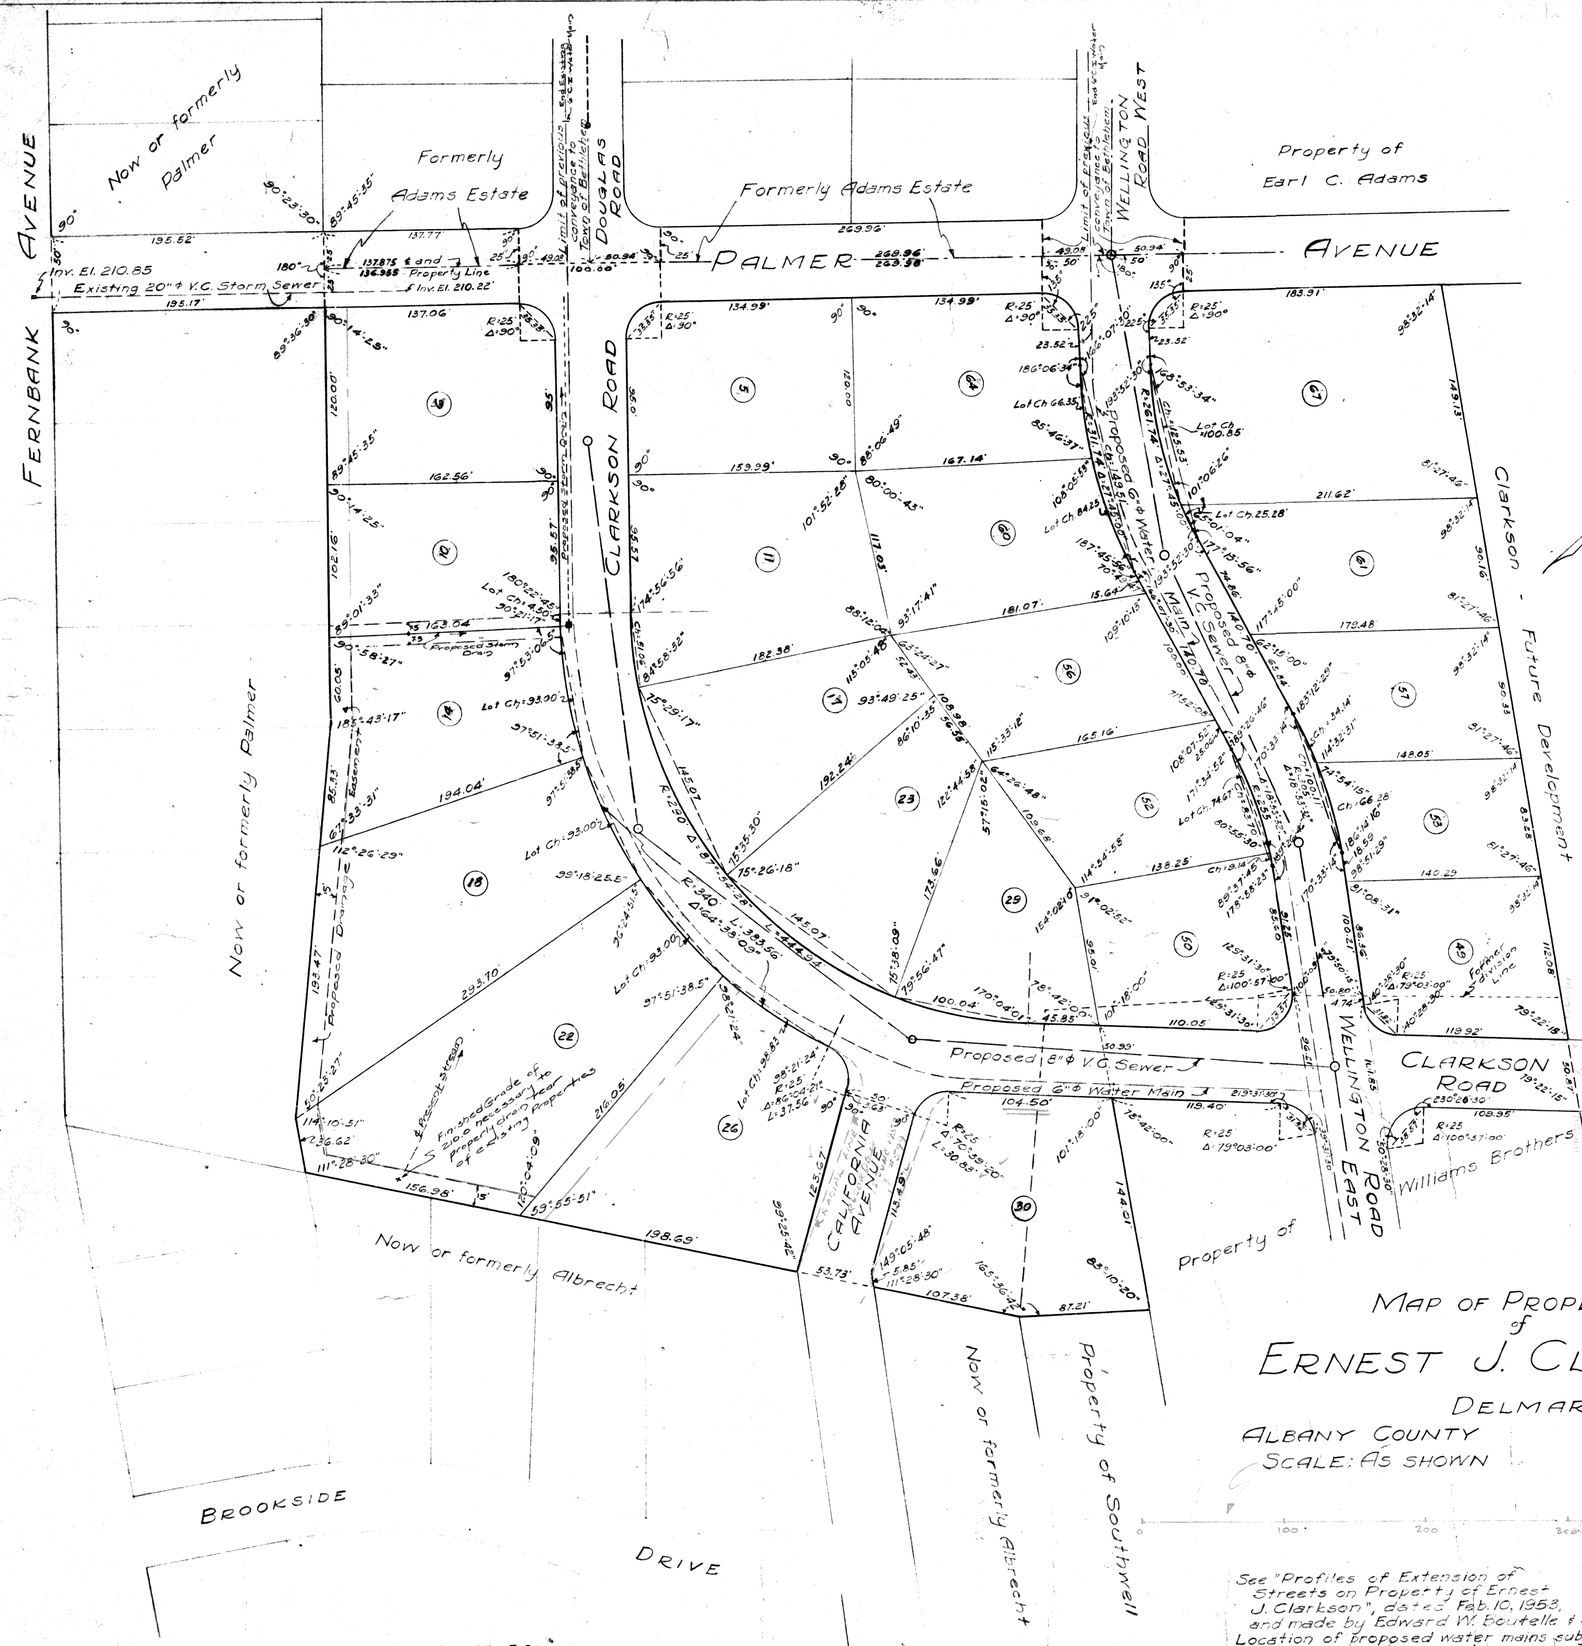

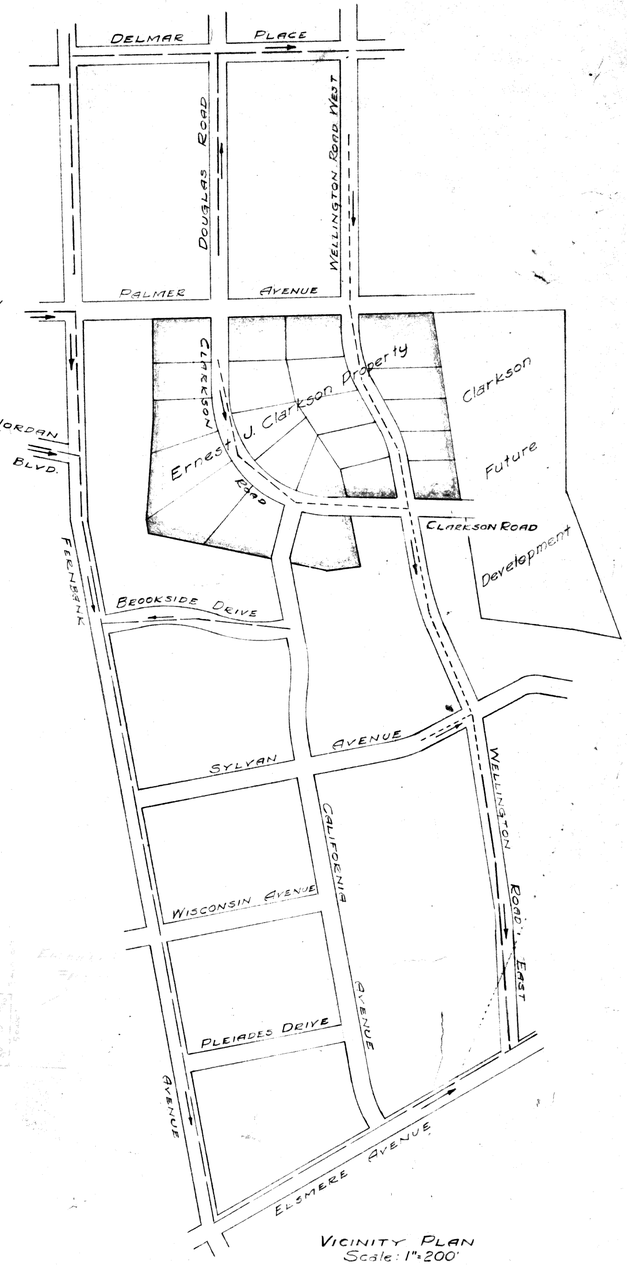

VICINITY PLAN
Scale: 1" = 200'

——— Existing Sewers
- - - - Proposed Sewers

INCHES 0 1 2
625 TOWN OF BETHLEHEM 2.3

This line to measure 6" after reduction.