


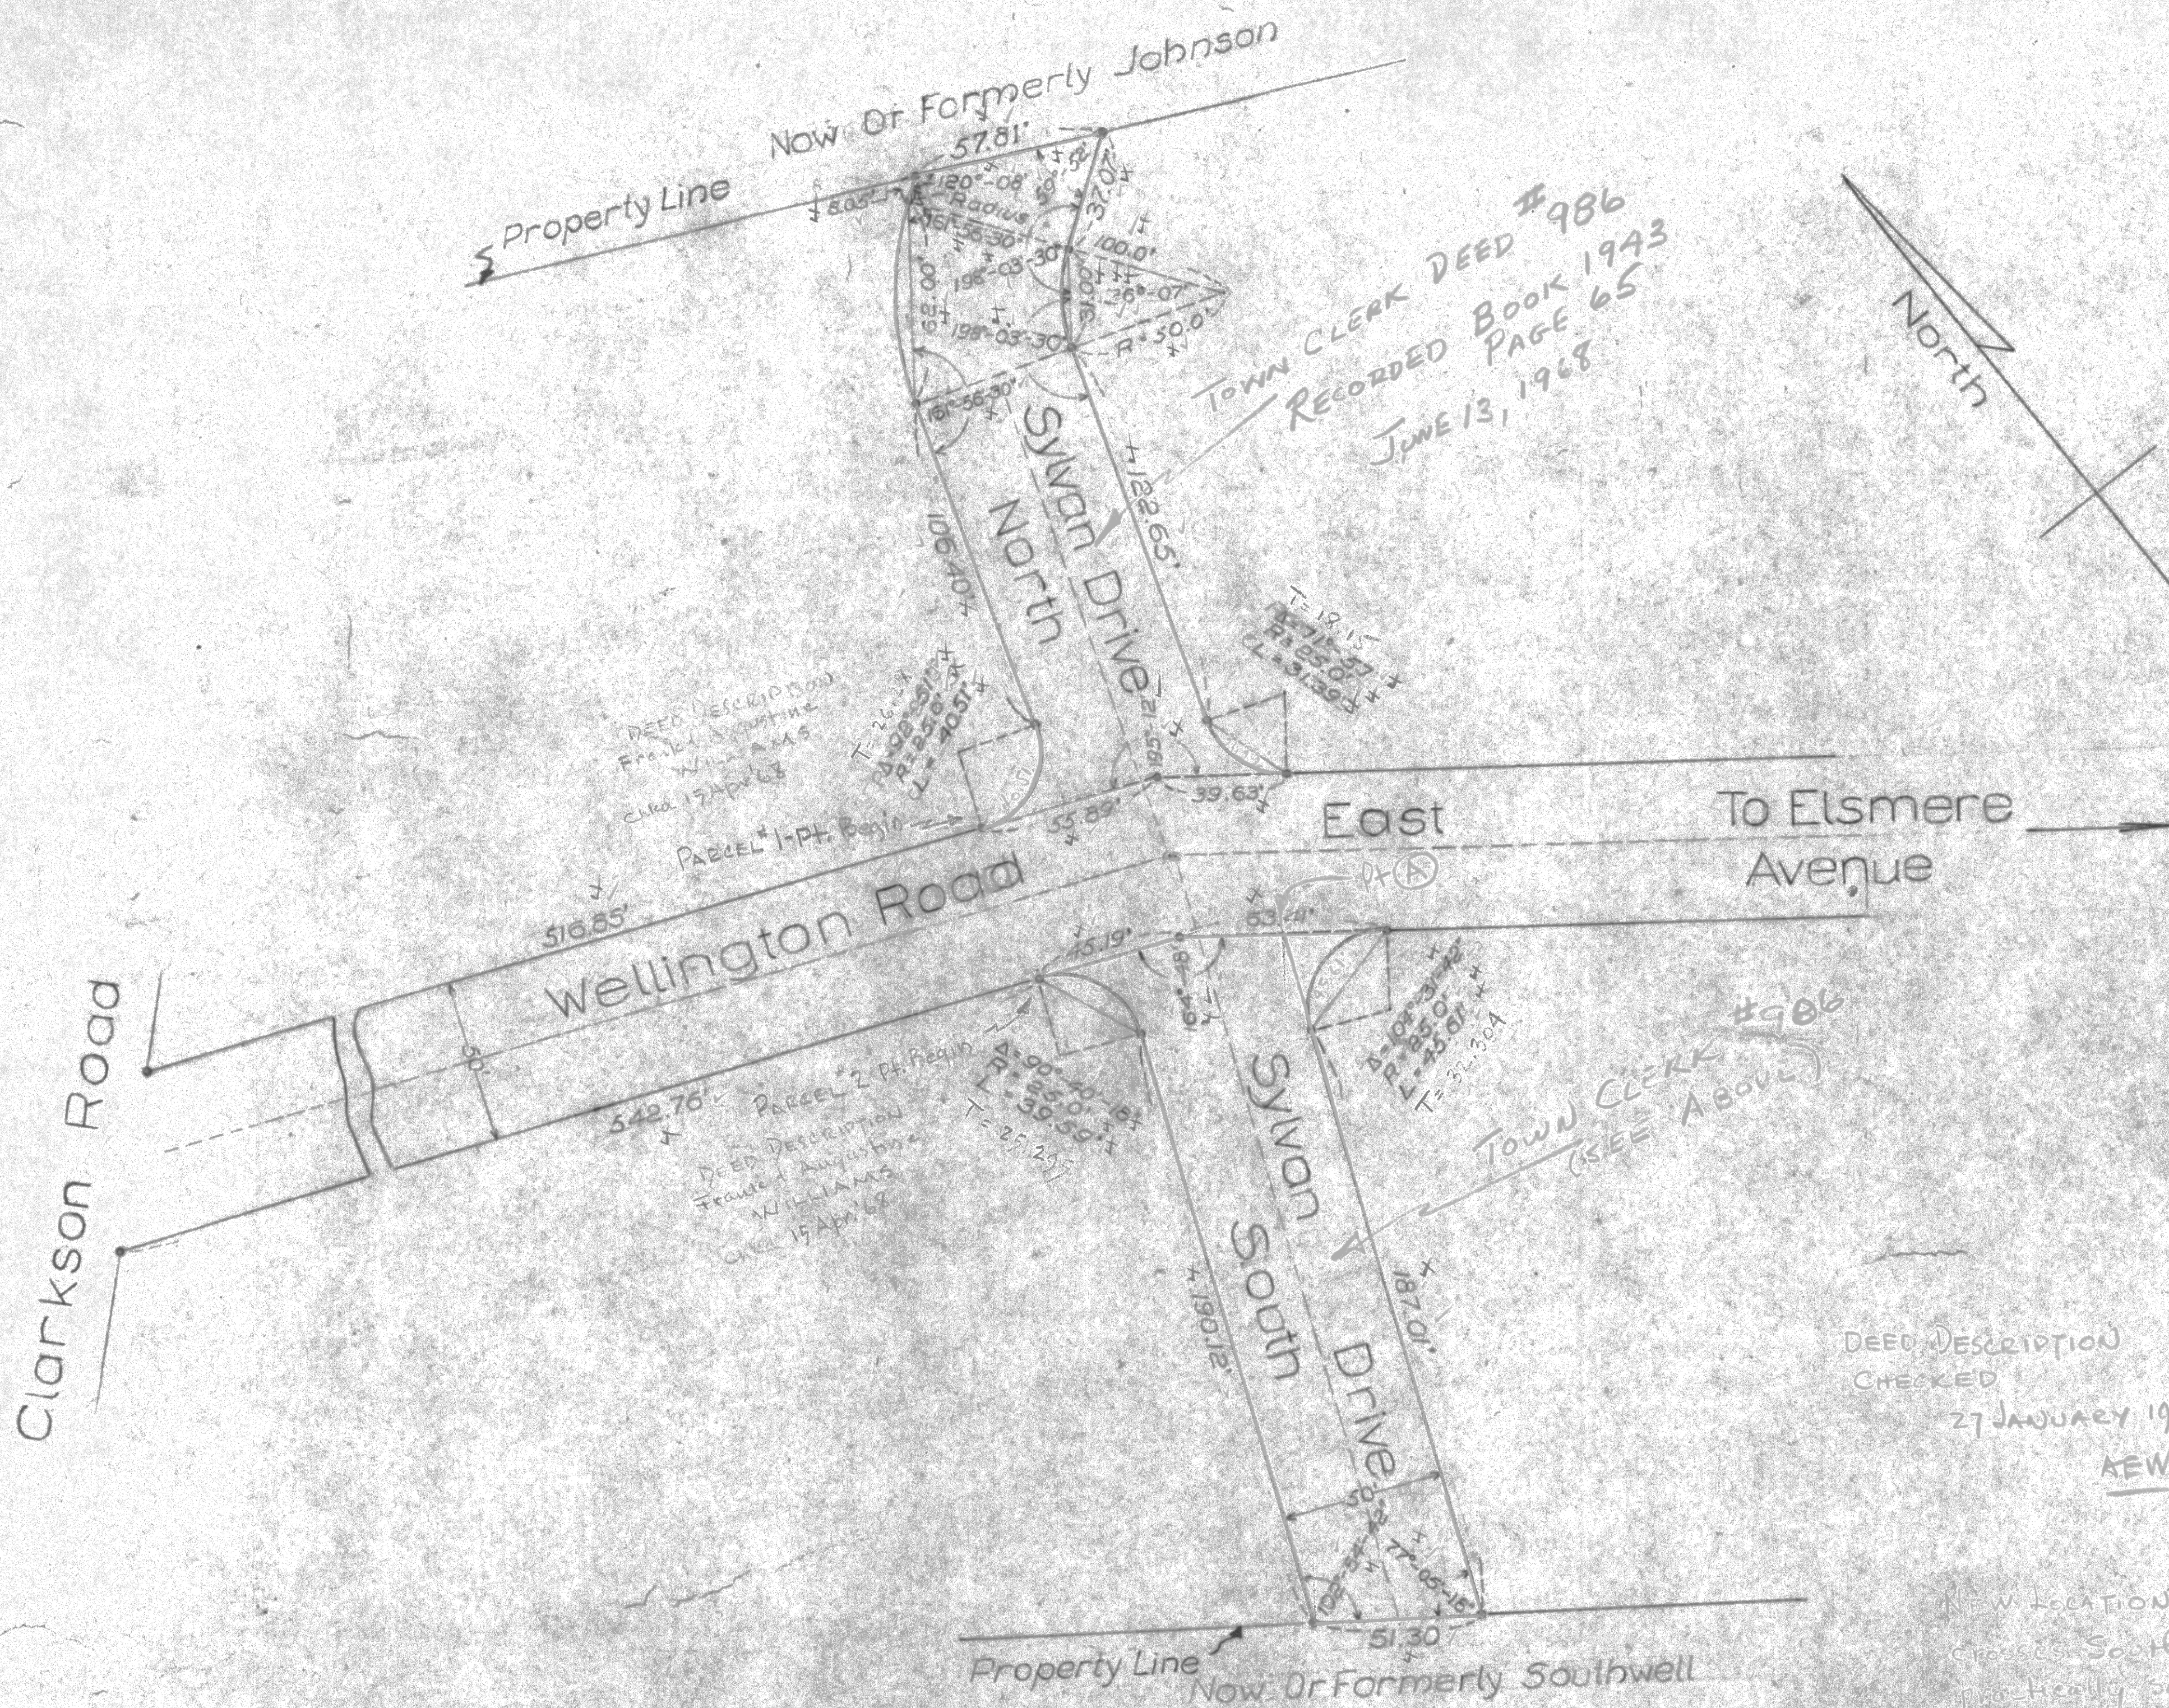

MAP
OF PORTION OF
SYLVAN DRIVE
PROPERTY OF
FRANK AND AUGUSTINE WILLIAMS
ELSMERE

ALBANY COUNTY
SCALE: 1" = 50'

NEW YORK
JAN. 1955

DEED DESCRIPTION
CHECKED
27 JANUARY 1955
AEW

NEW LOCATION OF SW portion
crosses Southwell line at
practically same location
as previous location. Δ
of approach to Southwell line
now $77^{\circ}05'18''$. Previously
 Δ was 90° . Pt. Δ same in
both previous & present
location.

(Computed by P + W)
WT



SURVEY and MAP by
EDWARD W. BOUTELLE and SON
CIVIL ENGINEERS and SURVEYORS
DELMAR, N.Y.
N.Y. STATE LICENSE.