MAP, SHOWING TRACT OF LAND SITUATED IN ELSMERE, TOWN of BETHLEHEM
COUNTY OF ALBANY, STATE OF NEW YORK, AS FORMERLY OWNED BY
ALBIN & KATHERINE JOHNSON AND SINCE CONVEYED TO WM. HANLEY & NELSON ATKIN,
PLAUTH, STEWART AND WAKEMAN.

DEC. 30, 1947. SCALE 1"=60'

REVISION #1 - AUG 22, 1948

P. C. Schay
LIC. ENG & SURVEYOR

INCHES 0 1 2
644 TOWN OF BETHLEHEM 8-23

NEW YORK STATE DEPARTMENT OF HEALTH
ALBANY, N. Y. Sept. 1, 1948

This is to certify that the proposed arrangements for water supply and sewage disposal for The Hanley and Atkin subdivision in the Town of Bethlehem at Elsmere were approved on Sept. 1, 1948 in accordance with plans on file in the office of the State Commissioner of Health. Consent is hereby given to the filing of the map on which this endorsement appears in the office of the county clerk of Albany county in accordance with the provisions of Section 89 of the Public Health Law.
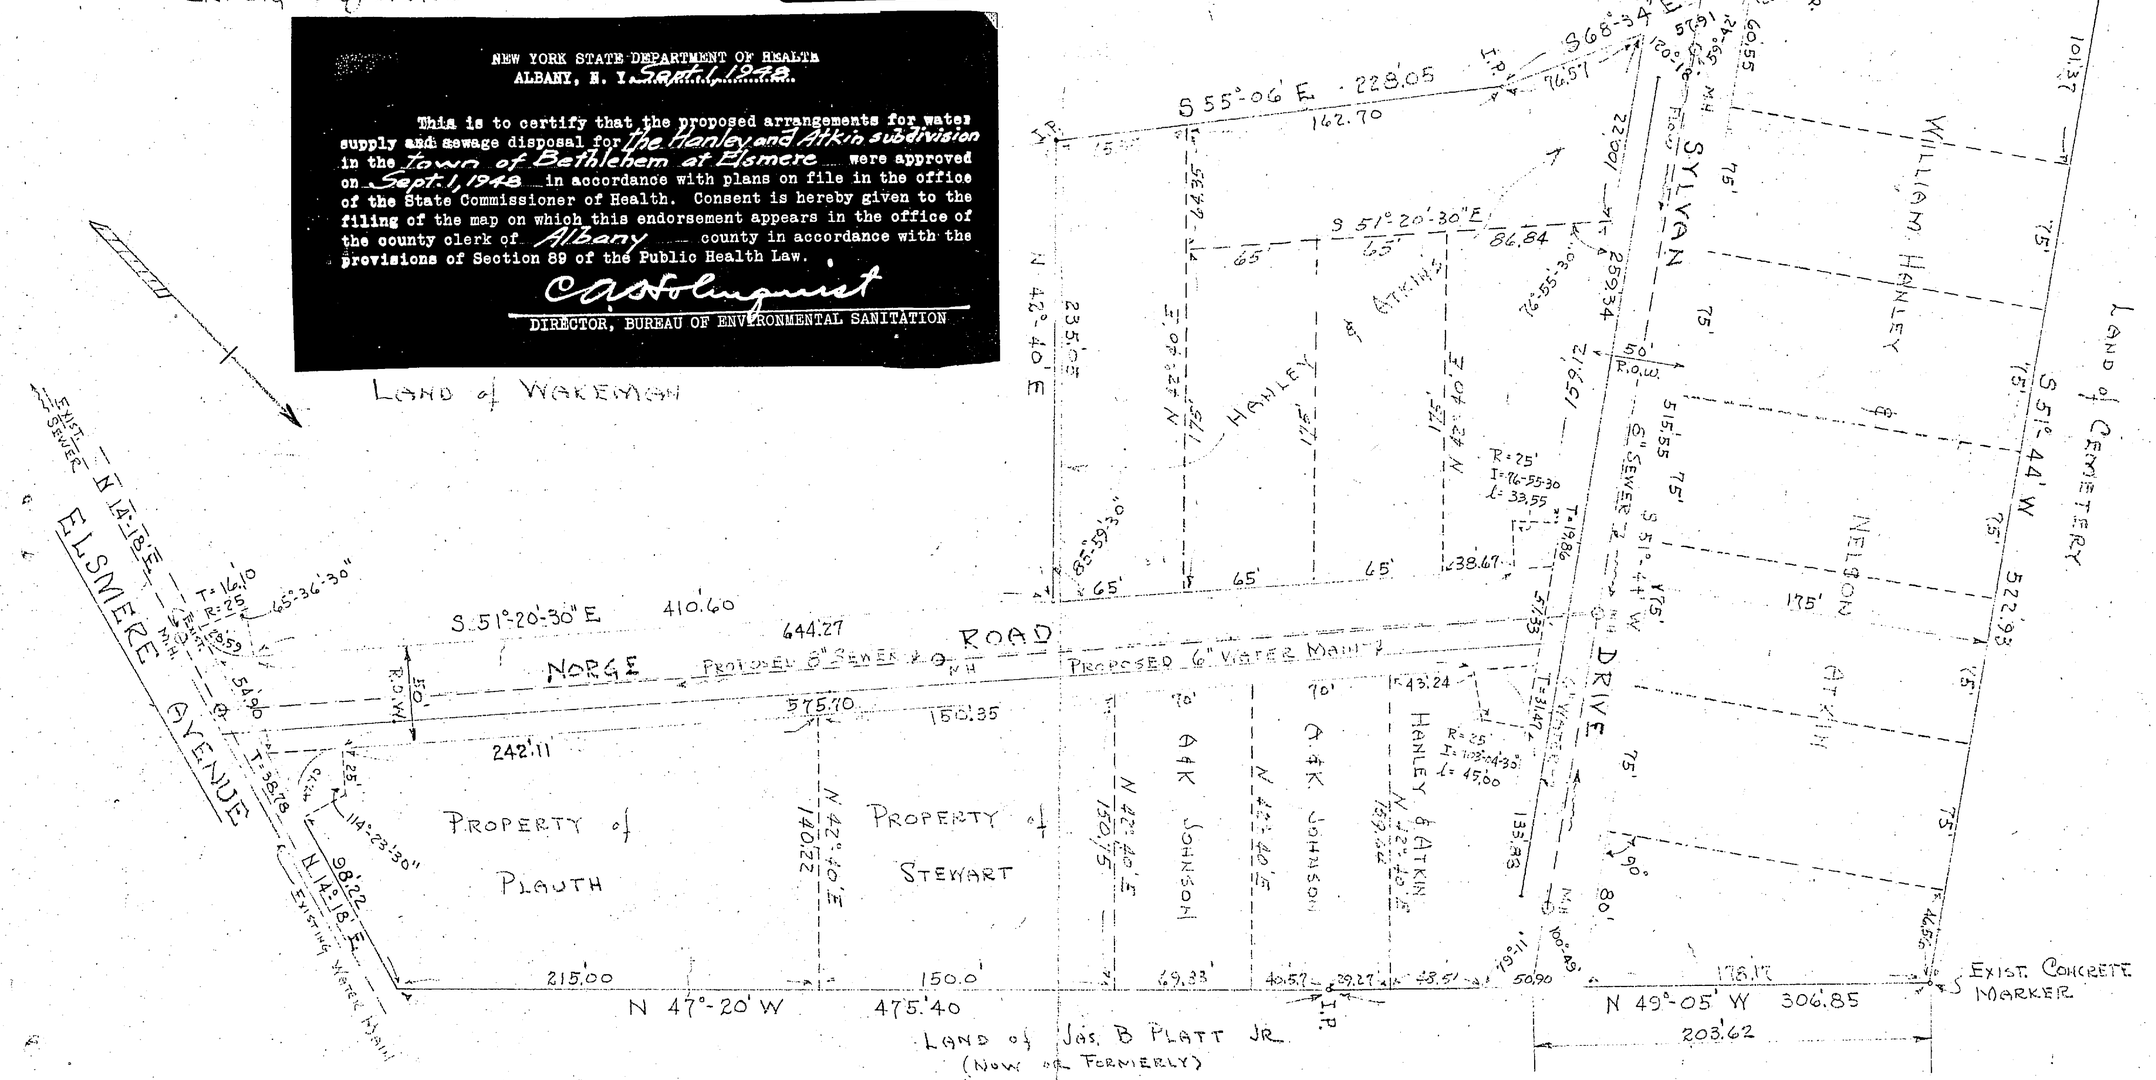
C. A. Stolquist
DIRECTOR, BUREAU OF ENVIRONMENTAL SANITATION