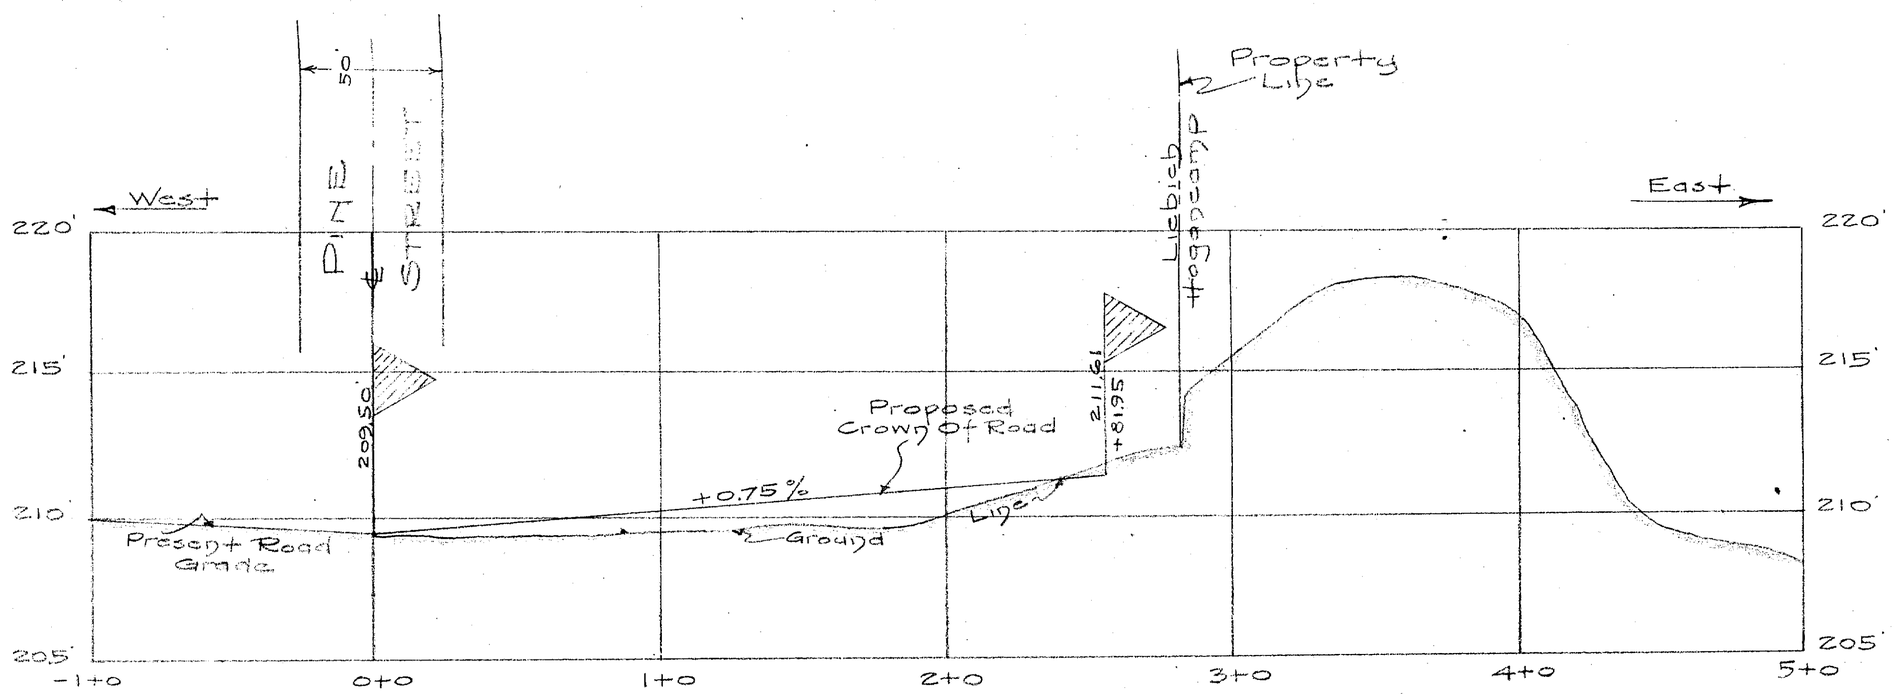

PROFILE

Scale { Hor. 1" = 50'
Vert. 1" = 5'

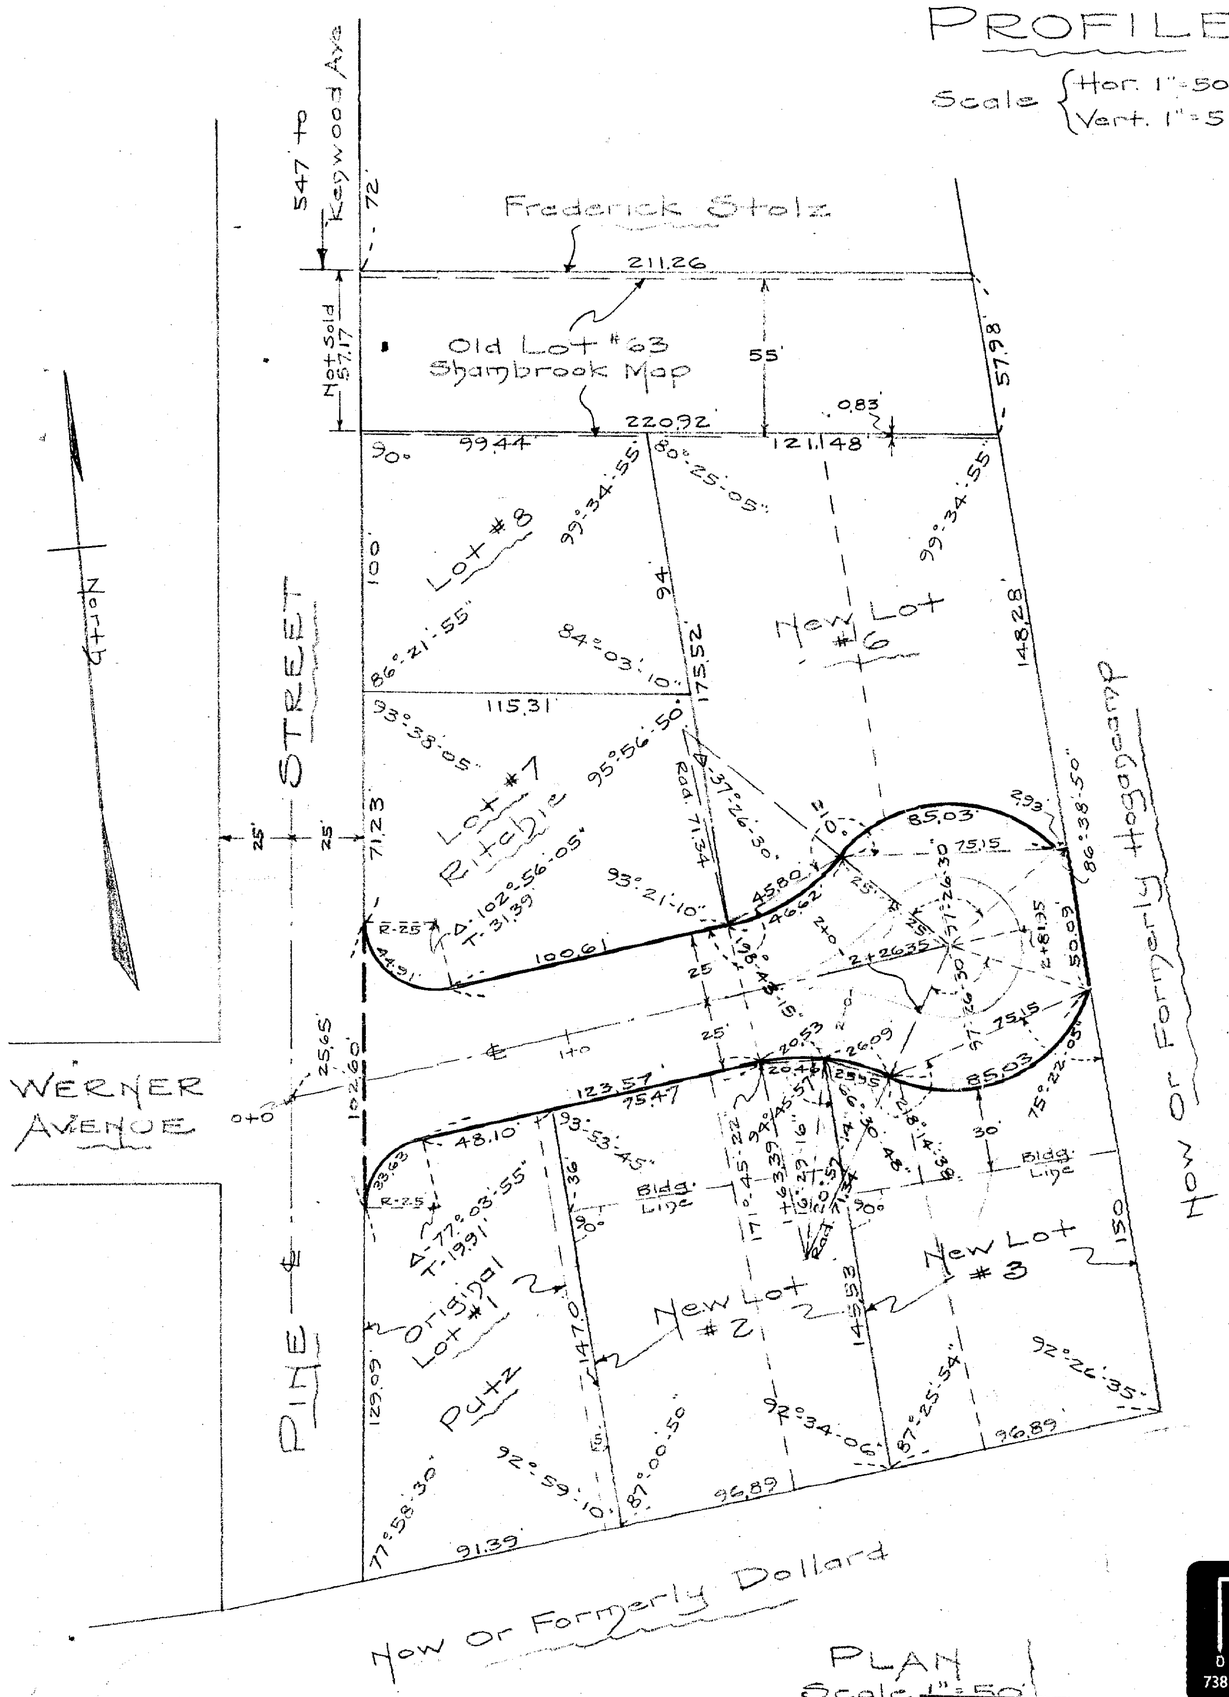

PLAN
Scale 1" = 50'

PLAN AND PROFILE OF WERNER AVENUE EXTENSION

Elsmere

Albany County — New York

Scales as Shown — Mar. 13-1952

NOTES

See "Map Of A Portion Of Liebich Property" dated March 20-1940 - made by Edw. W. Boutelle

See "Map Of Property Of Dorothea Liebich" - dated May-1932 made by Nordin J. Shambrook, L.S.

Survey and Map by

Edward W. Boutelle & Son
Civil Engineers & Surveyors
Delmar - N.Y.
N.Y. State License

0 INCHES 1 2
738 C-11 TOWN OF BETHLEHEM

Revised 4/18/52