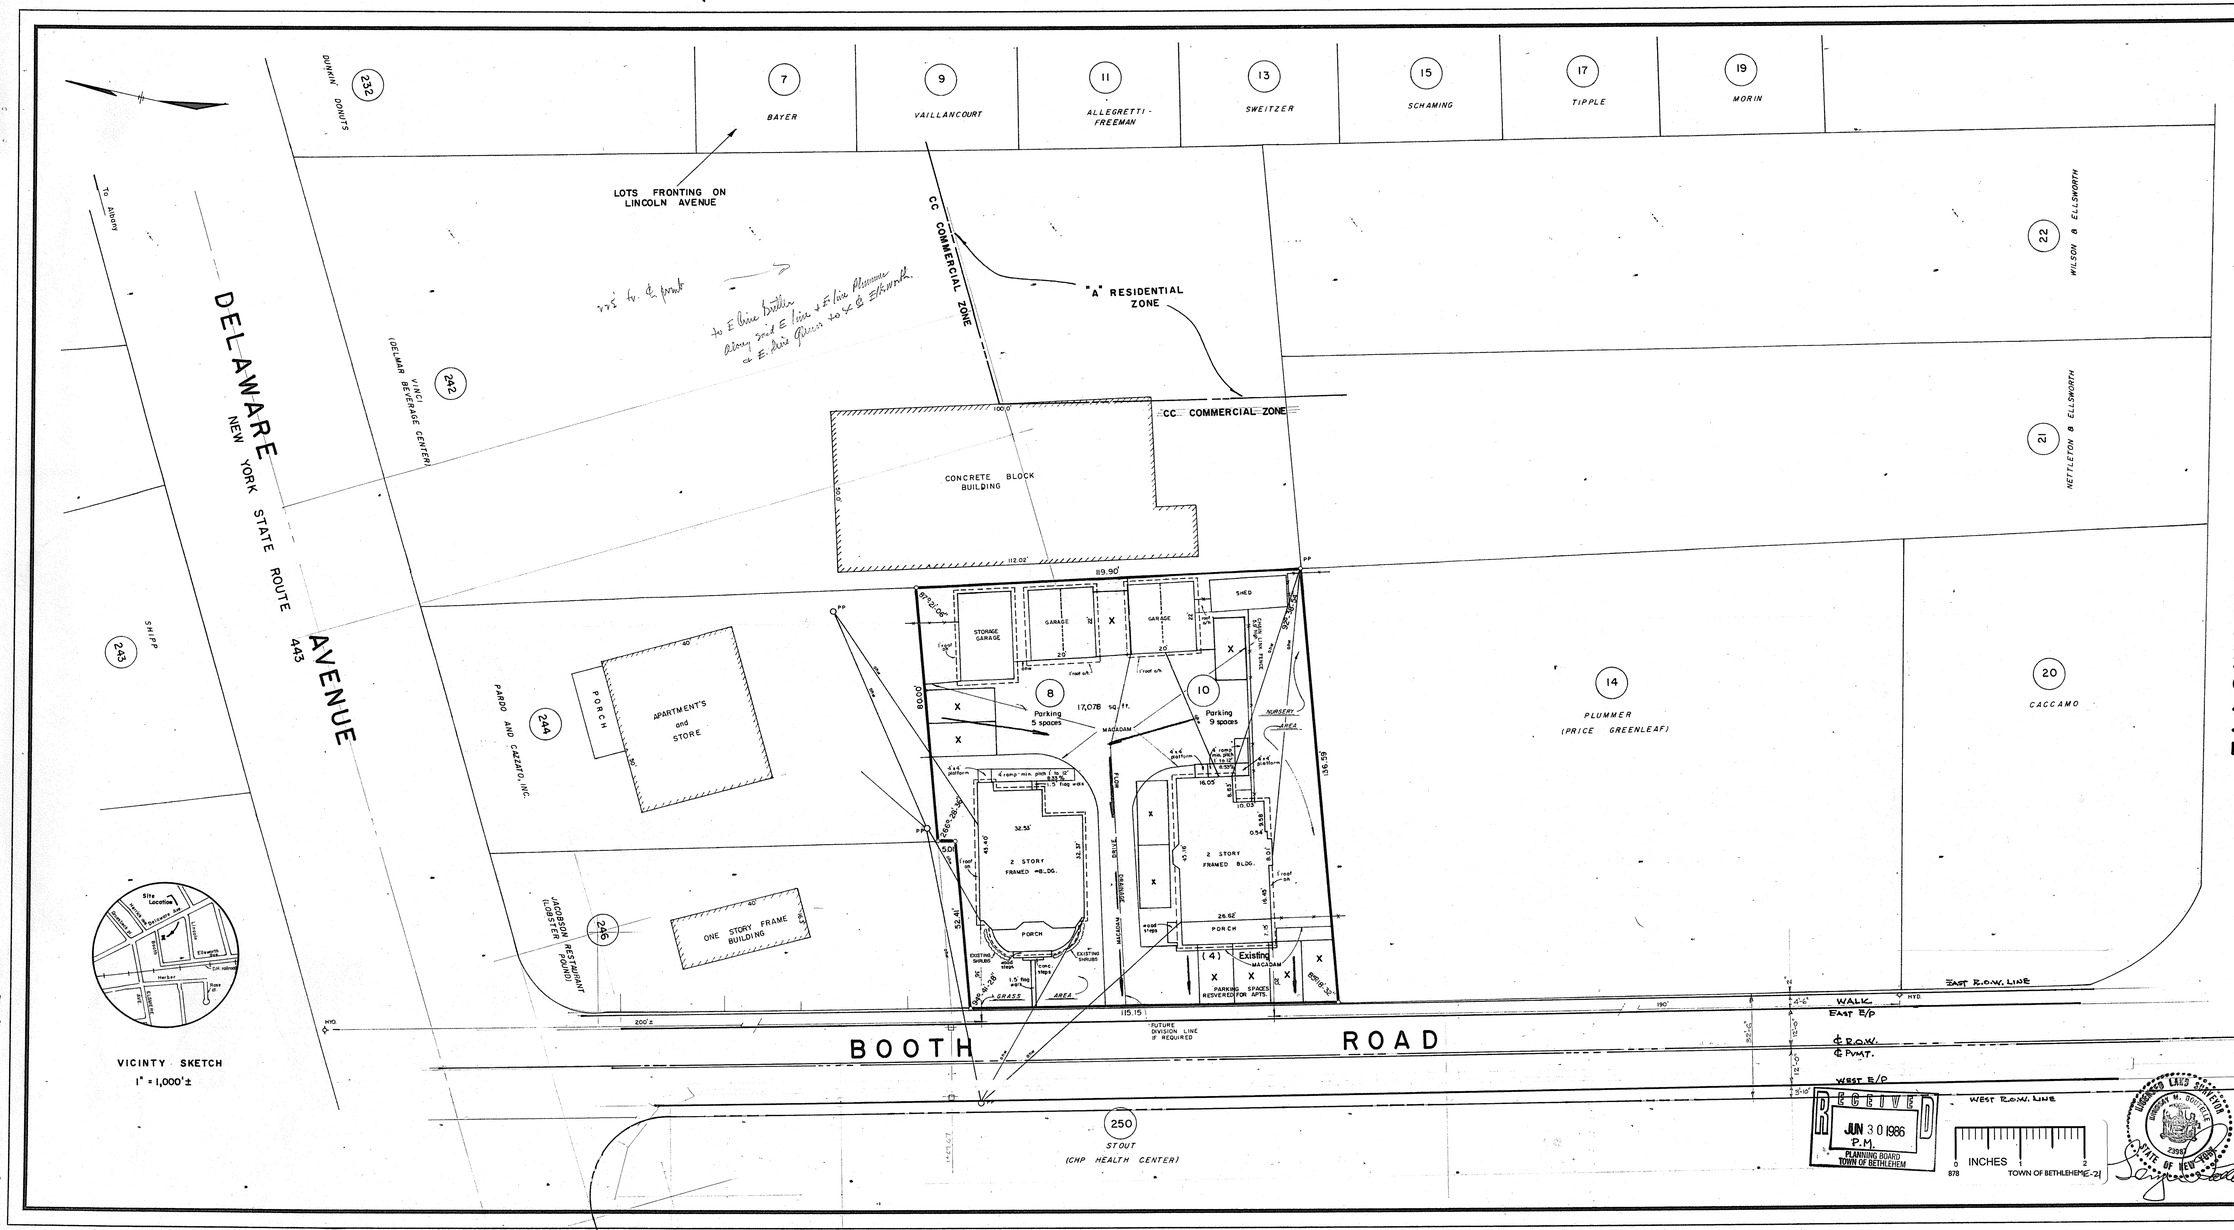

REVISIONS

NO.	DATE	DESCRIPTION
1	6/3/86	ADDITIONS REQUSESTED
2	6/27/86	ADDITIONS REQUSESTED

NOTES

1. OUTDOOR STORAGE NOT PLANNED
2. NO SIGNAGE PLANNED
3. EXISTING SANITARY SEWER AND WATER MAINS LOCATED IN BOOTH ROAD
4. PROPERTY LOCATED IN "CC" COMMERCIAL ZONE.
5. LOTS 8 AND 10 SHOWN AS PRESENTLY CONSTRUCTED.
6. ADDITIONS PROPOSED ARE RAMPS AT REAR OF BUILDINGS ONLY.
7. (242) DENOTES STREET NUMBER.
8. PARKING SHOWN:
   x - 10 SPACES - MIN. OF 10' WIDE AND 200 sq. ft. min.
   GARAGES - 4 SPACES -
   TOTAL SPACES - 14

SITE PLAN PROPERTY OF GEORGE N. PLUMMER DAVID G. PLUMMER ELSMERE

TOWN: BETHLEHEM	COUNTY: ALBANY
STATE: NEW YORK	DATE: JAN. 8, 1986
SCALE: 1" = 20'	REVISION NO: 1

Map Prepared by
EDWARD W. BOUTELLE & SON
Civil Engineers & Surveyors
Delmar, New York

SHEET OF | FILE NO:

RECEIVED JUN 30 1986 P.M. PLANNING BOARD TOWN OF BETHLEHEM

LICENSED LAND SURVEYOR GEORGE M. BOUTELLE 23987 STATE OF NEW YORK

K+E ALBANENE® TRACING PAPER 74619