No.	GRANTOR	GRANTEE	INSTRUMENT	DATE	RECORD	CUSTODIAN'S NUMBER	REMARKS
1	John P. Radley	A.B.& S.R.R.Co.	W. Deed	May 23, 1862	D.B.220, P.39, Nov. 12, 1868	N.Y. 1121	
	A.B.& S.R.R.Co.	John P. Radley, et ux.	Agreement	June 4, 1862		N.Y. 1121 (1)	See Note No.1
2	Jos. B. Wands, et ux.	A.B.& S.R.R.Co.	W. Deed	June 18, 1841	D.B.220, P.5, Nov. 12, 1868	N.Y. 1122	
3	Jno. I. Slingerland, et ux.	- - - - - -		Mar. 13, 1841	- 220, - 179, - -	N.Y. 1123	
4	Albert J. Slingerland	- - - - - -		Aug. 26, 1868	- 220, - 79, - -	N.Y. 1125	2nd Parcel, See Note No.1 & 2
	Henry Kimer, et ux.	- - - - - -	Q.C. Deed	Sep. 8, 1868		N.Y. 1125 (1)	
5	Albert J. Slingerland, et ux.	D.& H. Co.	W. Deed	Aug. 9, 1887	D.B.384, P.206, Oct. 26, 1887	N.Y. 8421	
6	Mrs. C. S. Sleath		Release	Sept. 20, 1938	- 809 - 276, Oct. 22, 1938	N.Y. 8739	
7	Albert S. Frazier et al.	The D.& H. R.R. Corp.	Q.C. Deed	May 15, 1933	- 862 - 77, July 25, 1933	N.Y. 8845	

Note: No. 1 Co. agrees to construct 2 crossings at grade, a culvert, pass under the tracks and proper ditches.
No. 2 Portion of this parcel was conveyed to Albany County, July 16, 1902

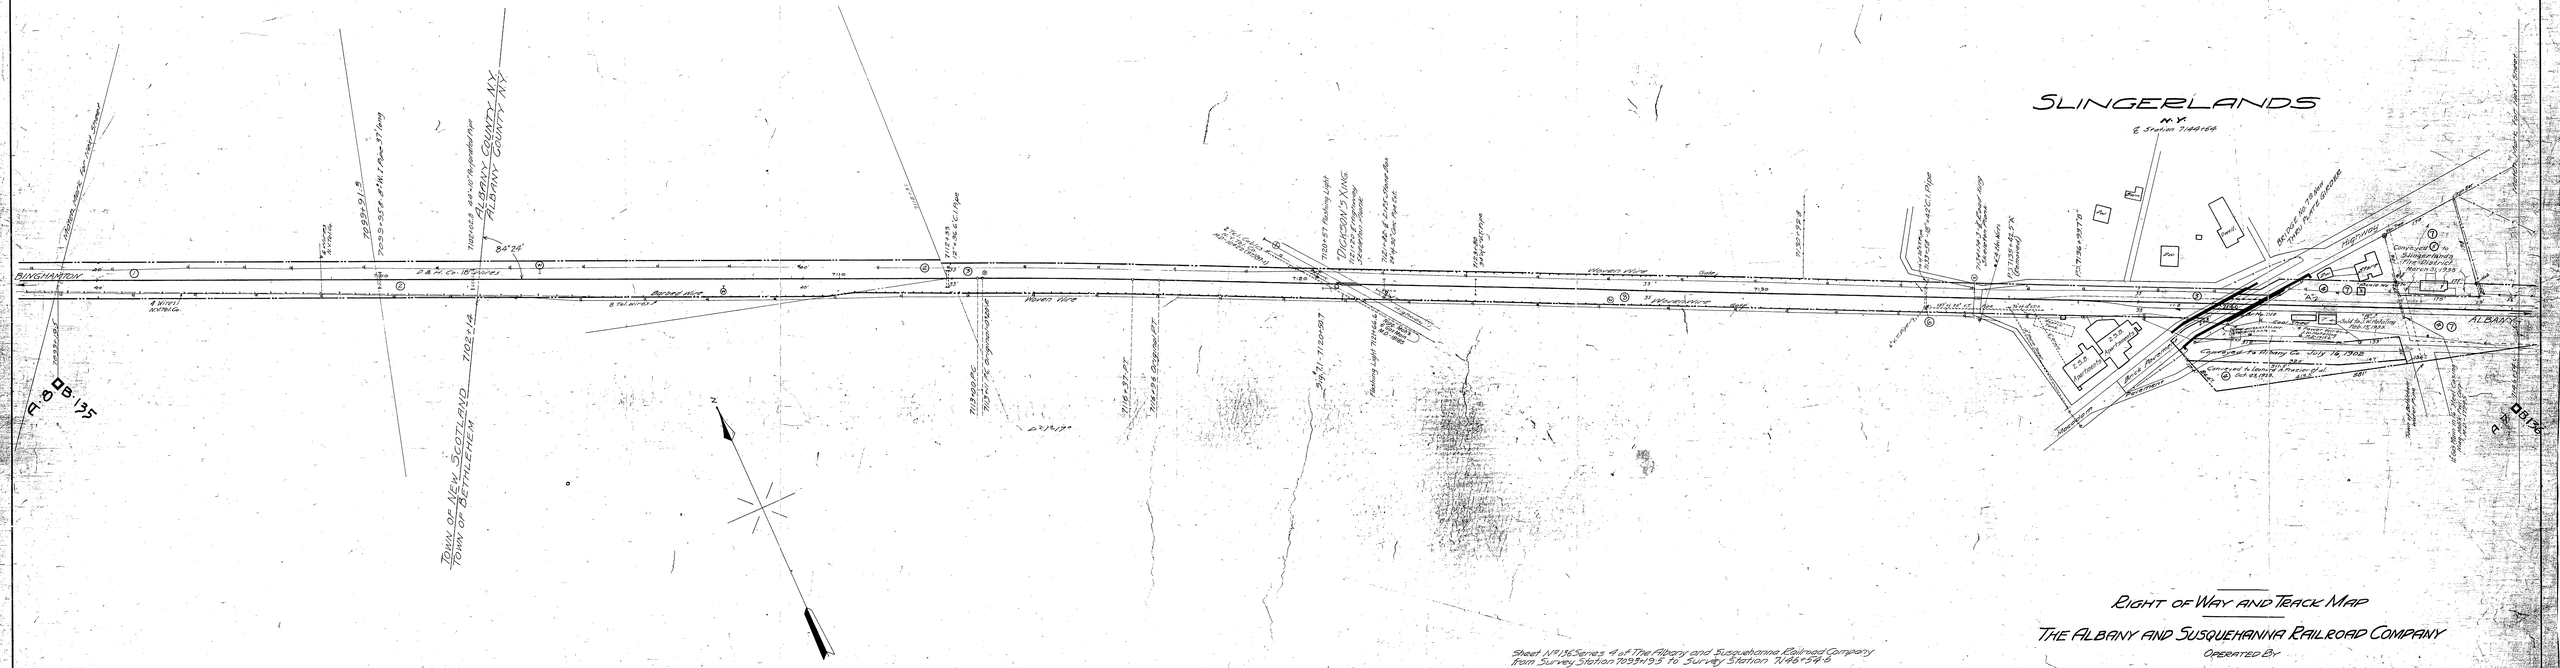
SLINGERLANDS
N.Y.
℄ Station 7146+56
BINGHAMTON
ALBANY
TOWN OF NEW SCOTLAND
TOWN OF BETHLEHEM
ALBANY COUNTY, N.Y.
TILLSON, INC. Ice Cream Stand
D.&H. Co. 18" Culvert
Wooden Wire
Barbed Wire
Telephone Wire
Dickerson's Xing
Flashing Light
Concrete Pier
Concrete Pier Bridge Pier
Concrete Pier Bridge Pier
Concrete Pier Bridge