No	Grantor	Grantee	Instrument	Date	Record	Custodians No.	
1	Henry Mix et al.	A.&S.R.R.Co.	W. Deed	Aug 1, 1853	D.B.222 P.94, Nov 12, 1868	N.Y. 1140	
	Henry Mix	- - - - - -	Agreement	May 16, 1854	" " 232 " 12	N.Y. 1140(1)	Second and
2	Joel Rathbun et ux		W. Deed of	Nov 22, 1854	" " 147 " 404, June 4, 1868	N.Y. 1142	1st parcel
	Clarence Rathbun et al.	Delaware & Hudson R.R.Co.	Release	June 22, 1873		N.Y. 1142(1)	See note #2
	Clarence Rathbun, Trustee in Bankruptcy for Albany Iron Fire Company	A.&S.R.R.Co.	Deed	May 3, 1864	D.B.222 P.148, Nov 12, 1868	N.Y. 1141	
3	Joel Rathbun et ux.	W. Deed		Nov 22, 1854	" " 147 " 404, June 4, 1868	N.Y. 1142	2nd parcel
4.	City of Albany	The Grand T.R.R.Corp.	Agreement	June 16, 1931		M.D. 15682	

Note:
No.1 Releases right for a trolley pass.
No.2 Releases Co. from maintaining bridge and roadway under same

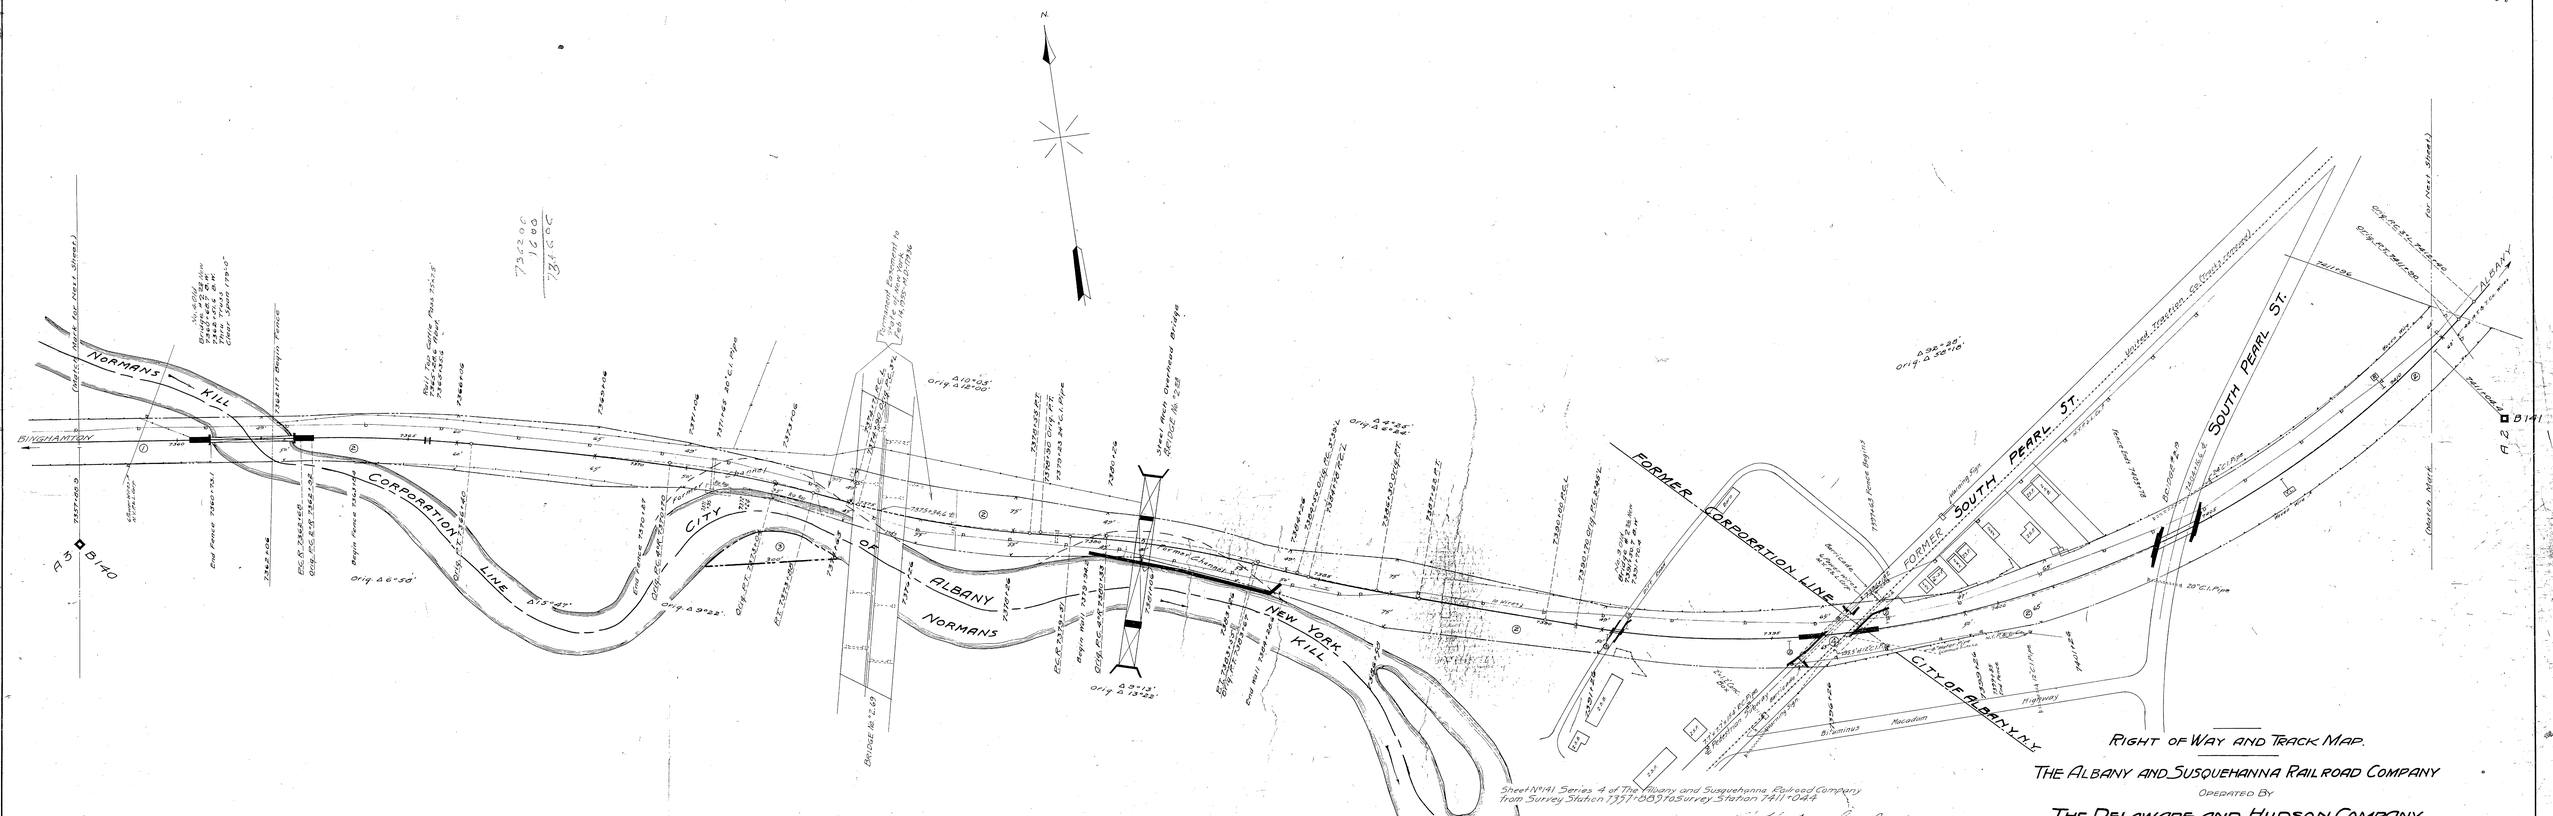

RIGHT OF WAY AND TRACK MAP.

THE ALBANY AND SUSQUEHANNA RAILROAD COMPANY

OPERATED BY

THE DELAWARE AND HUDSON COMPANY.

SUSQUEHANNA DIVISION - MAINLINE - BINGHAMTON TO ALBANY

STATION 7357+88.9 TO STATION 7411+04.4

SCALE 1" = 100 FT. JUNE 30, 1916

Office of Chairman Valuation Committee
Albany, N.Y.

INCHES 890 TOWN OF BETHLEHEM-26

V-4
141

REVISIONS				
DATE	NATURE OF REVISION	APPRO. Nº		
3-6-22	Resurvey of Nov 2, 1921.	11/14/34	Bridge No. 1.69 River St. Bridge replaced by Pedestrian Subway	D-5815
			Upper Normanskill Creek (BDK) ref. to ch. 7396+00	M.D. 17576 (A1)
8/18/34	Coal Grader & Ditch Valve at ch. 7387+88 removed	Dec. 1934	Upper Normanskill Creek (BDK) ref. to ch. 7396+00	M.D. 17576 (A2)
8/13/34	Sta. "C" inserted from ch. 7859+28.7 to ch. 7863+20.7	8/13/34	Pipe Valves on 4 Ditch Pipes crossing Rr. of end of Sta. Rec. 34	M.D. 9229
		1-30-34	Water Fire crossing Rr. & road of Sta. Rec. 34	M.D. 11750 (B)
8/11/33	Brick Watchmen's Shanty at ch. 7355+55 removed	Eng. Maint.		
8/24/33	New Bridge over relocated Sta. Rec. 31 at ch. 7404+16	5-10-46	Rip Rap Stk. 7371+95	D-7105
		D-5697		
1/22/24	New Highway Connecting Old and New Sta. Rec. 31 added	D-5313		

DEH 1507