KELP - JAKOVIC

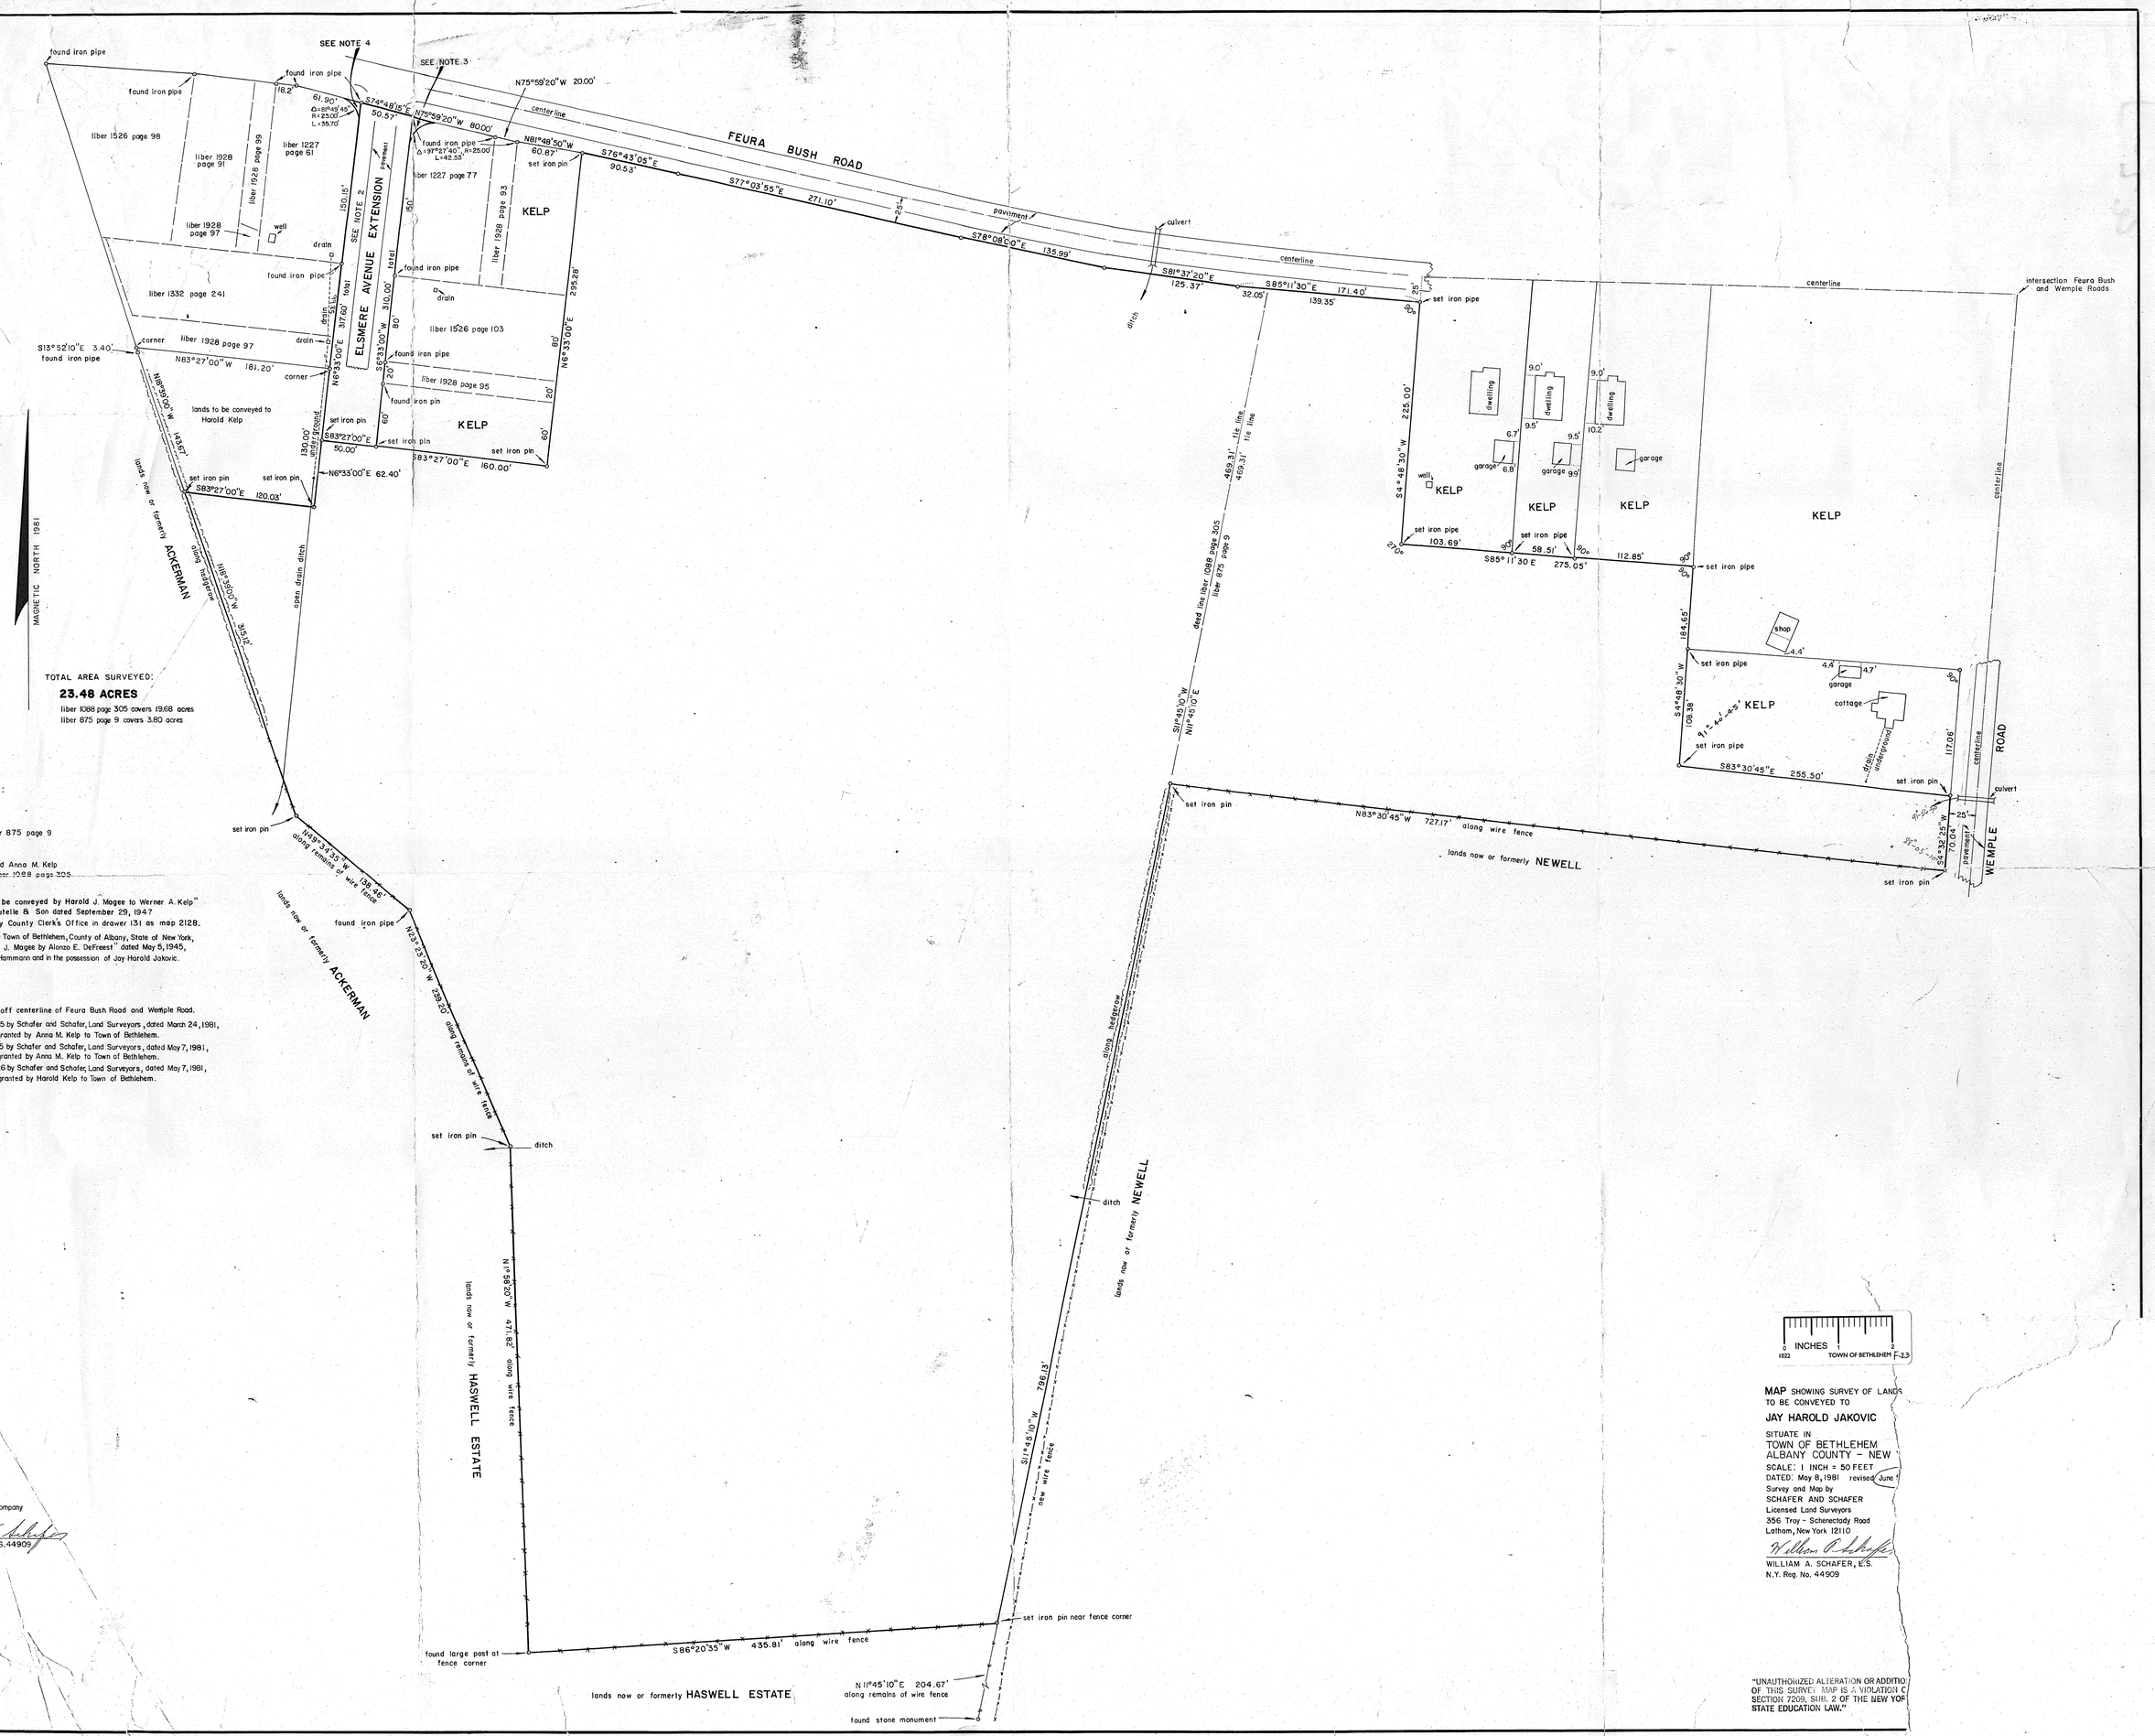

DEED REFERENCES:

1. John J. Scully
   to
   Werner A. Kelp
   April 1, 1935 liber 875 page 9
2. Harold J. Magee
   to
   Werner A. Kelp and Anna M. Kelp
   October 6, 1947 liber 1088 page 305

MAP REFERENCES:

1. "Map of lands to be conveyed by Harold J. Magee to Werner A. Kelp" by Edward W. Boutelle & Son dated September 29, 1947 filed in the Albany County Clerk's Office in drawer 131 as map 2128.
2. "Map of Farm in the Town of Bethlehem, County of Albany, State of New York, conveyed to Harold J. Magee by Alonzo E. DeFreest" dated May 5, 1945, plotted by Conrad Hammann and in the possession of Jay Harold Jakovic.

SURVEY NOTES:

1. Area taken to 25' off centerline of Feura Bush Road and Wemple Road.
2. Reference Map No. 705 by Schafer and Schafer, Land Surveyors, dated March 24, 1981, showing lands to be granted by Anna M. Kelp to Town of Bethlehem.
3. Reference Map No. 725 by Schafer and Schafer, Land Surveyors, dated May 7, 1981, showing lands to be granted by Anna M. Kelp to Town of Bethlehem.
4. Reference Map No. 726 by Schafer and Schafer, Land Surveyors, dated May 7, 1981, showing lands to be granted by Harold Kelp to Town of Bethlehem.

CERTIFIED TO:

Jay Harold Jakovic
City Title Insurance Company

William A. Schafer, L.S. 44909

0 INCHES 1 2
1022 TOWN OF BETHLEHEM F-23

MAP SHOWING SURVEY OF LANDS TO BE CONVEYED TO

JAY HAROLD JAKOVIC

SITUATE IN
TOWN OF BETHLEHEM
ALBANY COUNTY – NEW

SCALE: 1 INCH = 50 FEET
DATED: May 8, 1981 revised June 7
Survey and Map by
SCHAFER AND SCHAFER
Licensed Land Surveyors
356 Troy - Schenectady Road
Latham, New York 12110

WILLIAM A. SCHAFER, L.S.
N.Y. Reg. No. 44909

"UNAUTHORIZED ALTERATION OR ADDITION OF THIS SURVEY MAP IS A VIOLATION OF SECTION 7209, SUB. 2 OF THE NEW YORK STATE EDUCATION LAW."

Rec'd to J. Hatzel Jr.