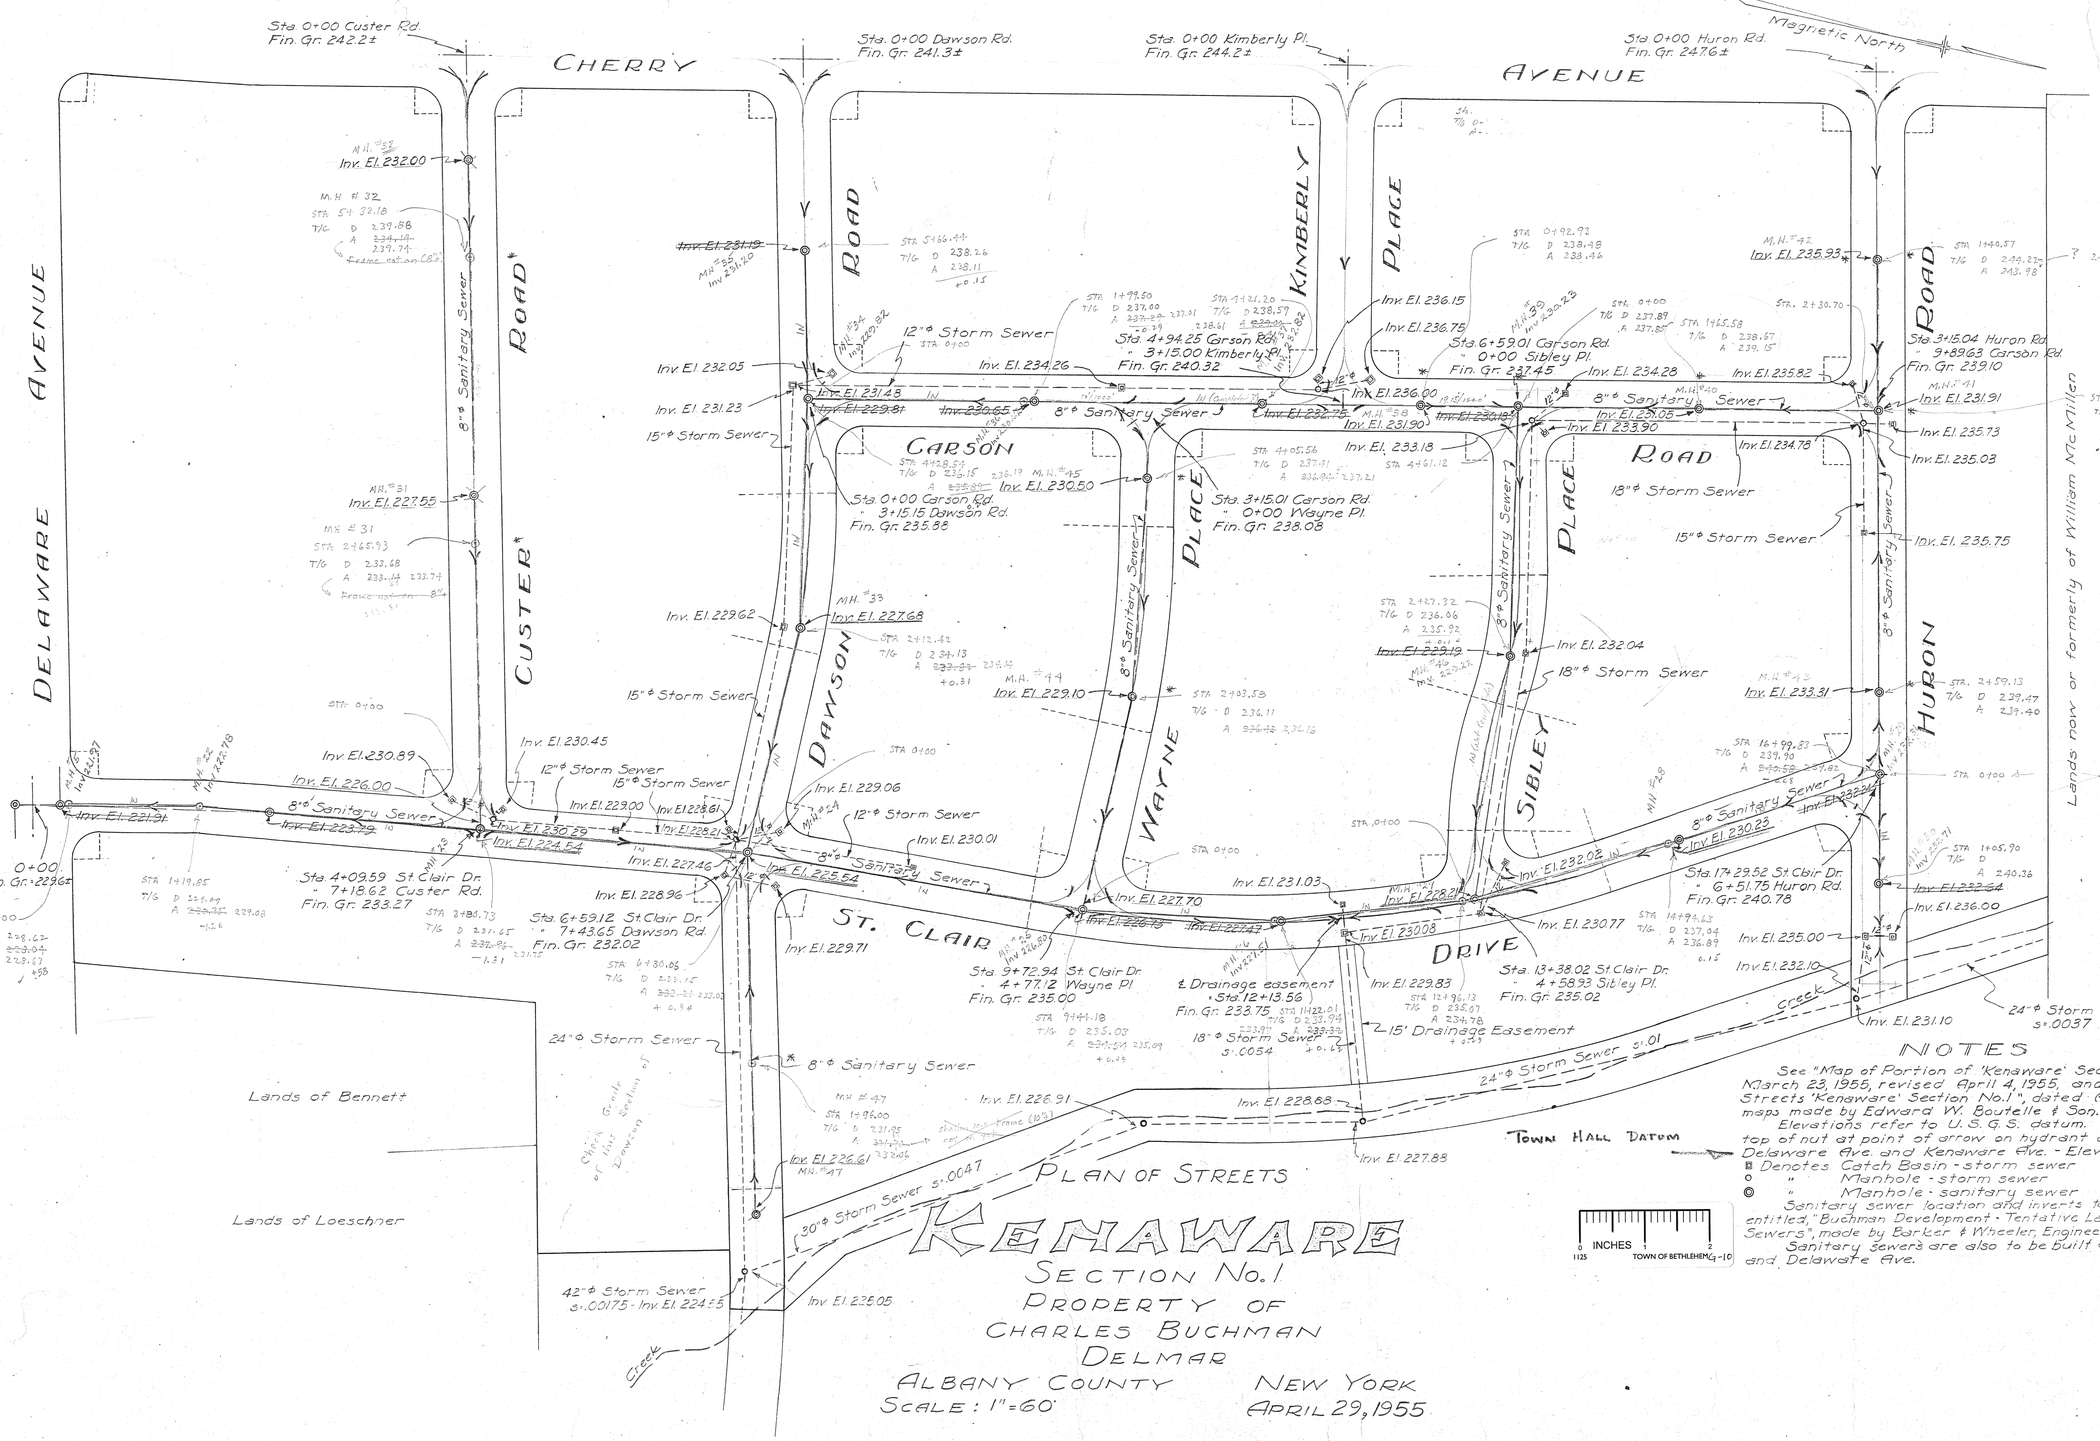

PLAN OF STREETS
KENAWARE
SECTION No. 1
PROPERTY OF
CHARLES BUCHMAN
DELMAR

ALBANY COUNTY — NEW YORK

SCALE: 1" = 60' — APRIL 29, 1955

NOTES

See "Map of Portion of 'Kenaware' Section No. 1", dated March 23, 1955, revised April 4, 1955, and "Profiles of Streets 'Kenaware' Section No. 1", dated April 29, 1955, both maps made by Edward W. Boutelle & Son.

Elevations refer to U.S.G.S. datum. Bench Mark is top of nut at point of arrow on hydrant at corner of Delaware Ave. and Kenaware Ave. - Elev. 232.08. —

⊠ Denotes Catch Basin - storm sewer
○ " Manhole - storm sewer
◎ " Manhole - sanitary sewer

Sanitary sewer location and inverts taken from map entitled, "Buchman Development - Tentative Layout Sanitary Sewers", made by Barker & Wheeler, Engineers, Albany, N.Y. Sanitary sewers are also to be built on Cherry Ave. and Delaware Ave.

Survey and Map by:
Edward W. Boutelle & Son
Civil Engineers & Surveyors
Delmar, N.Y.
N.Y. State License