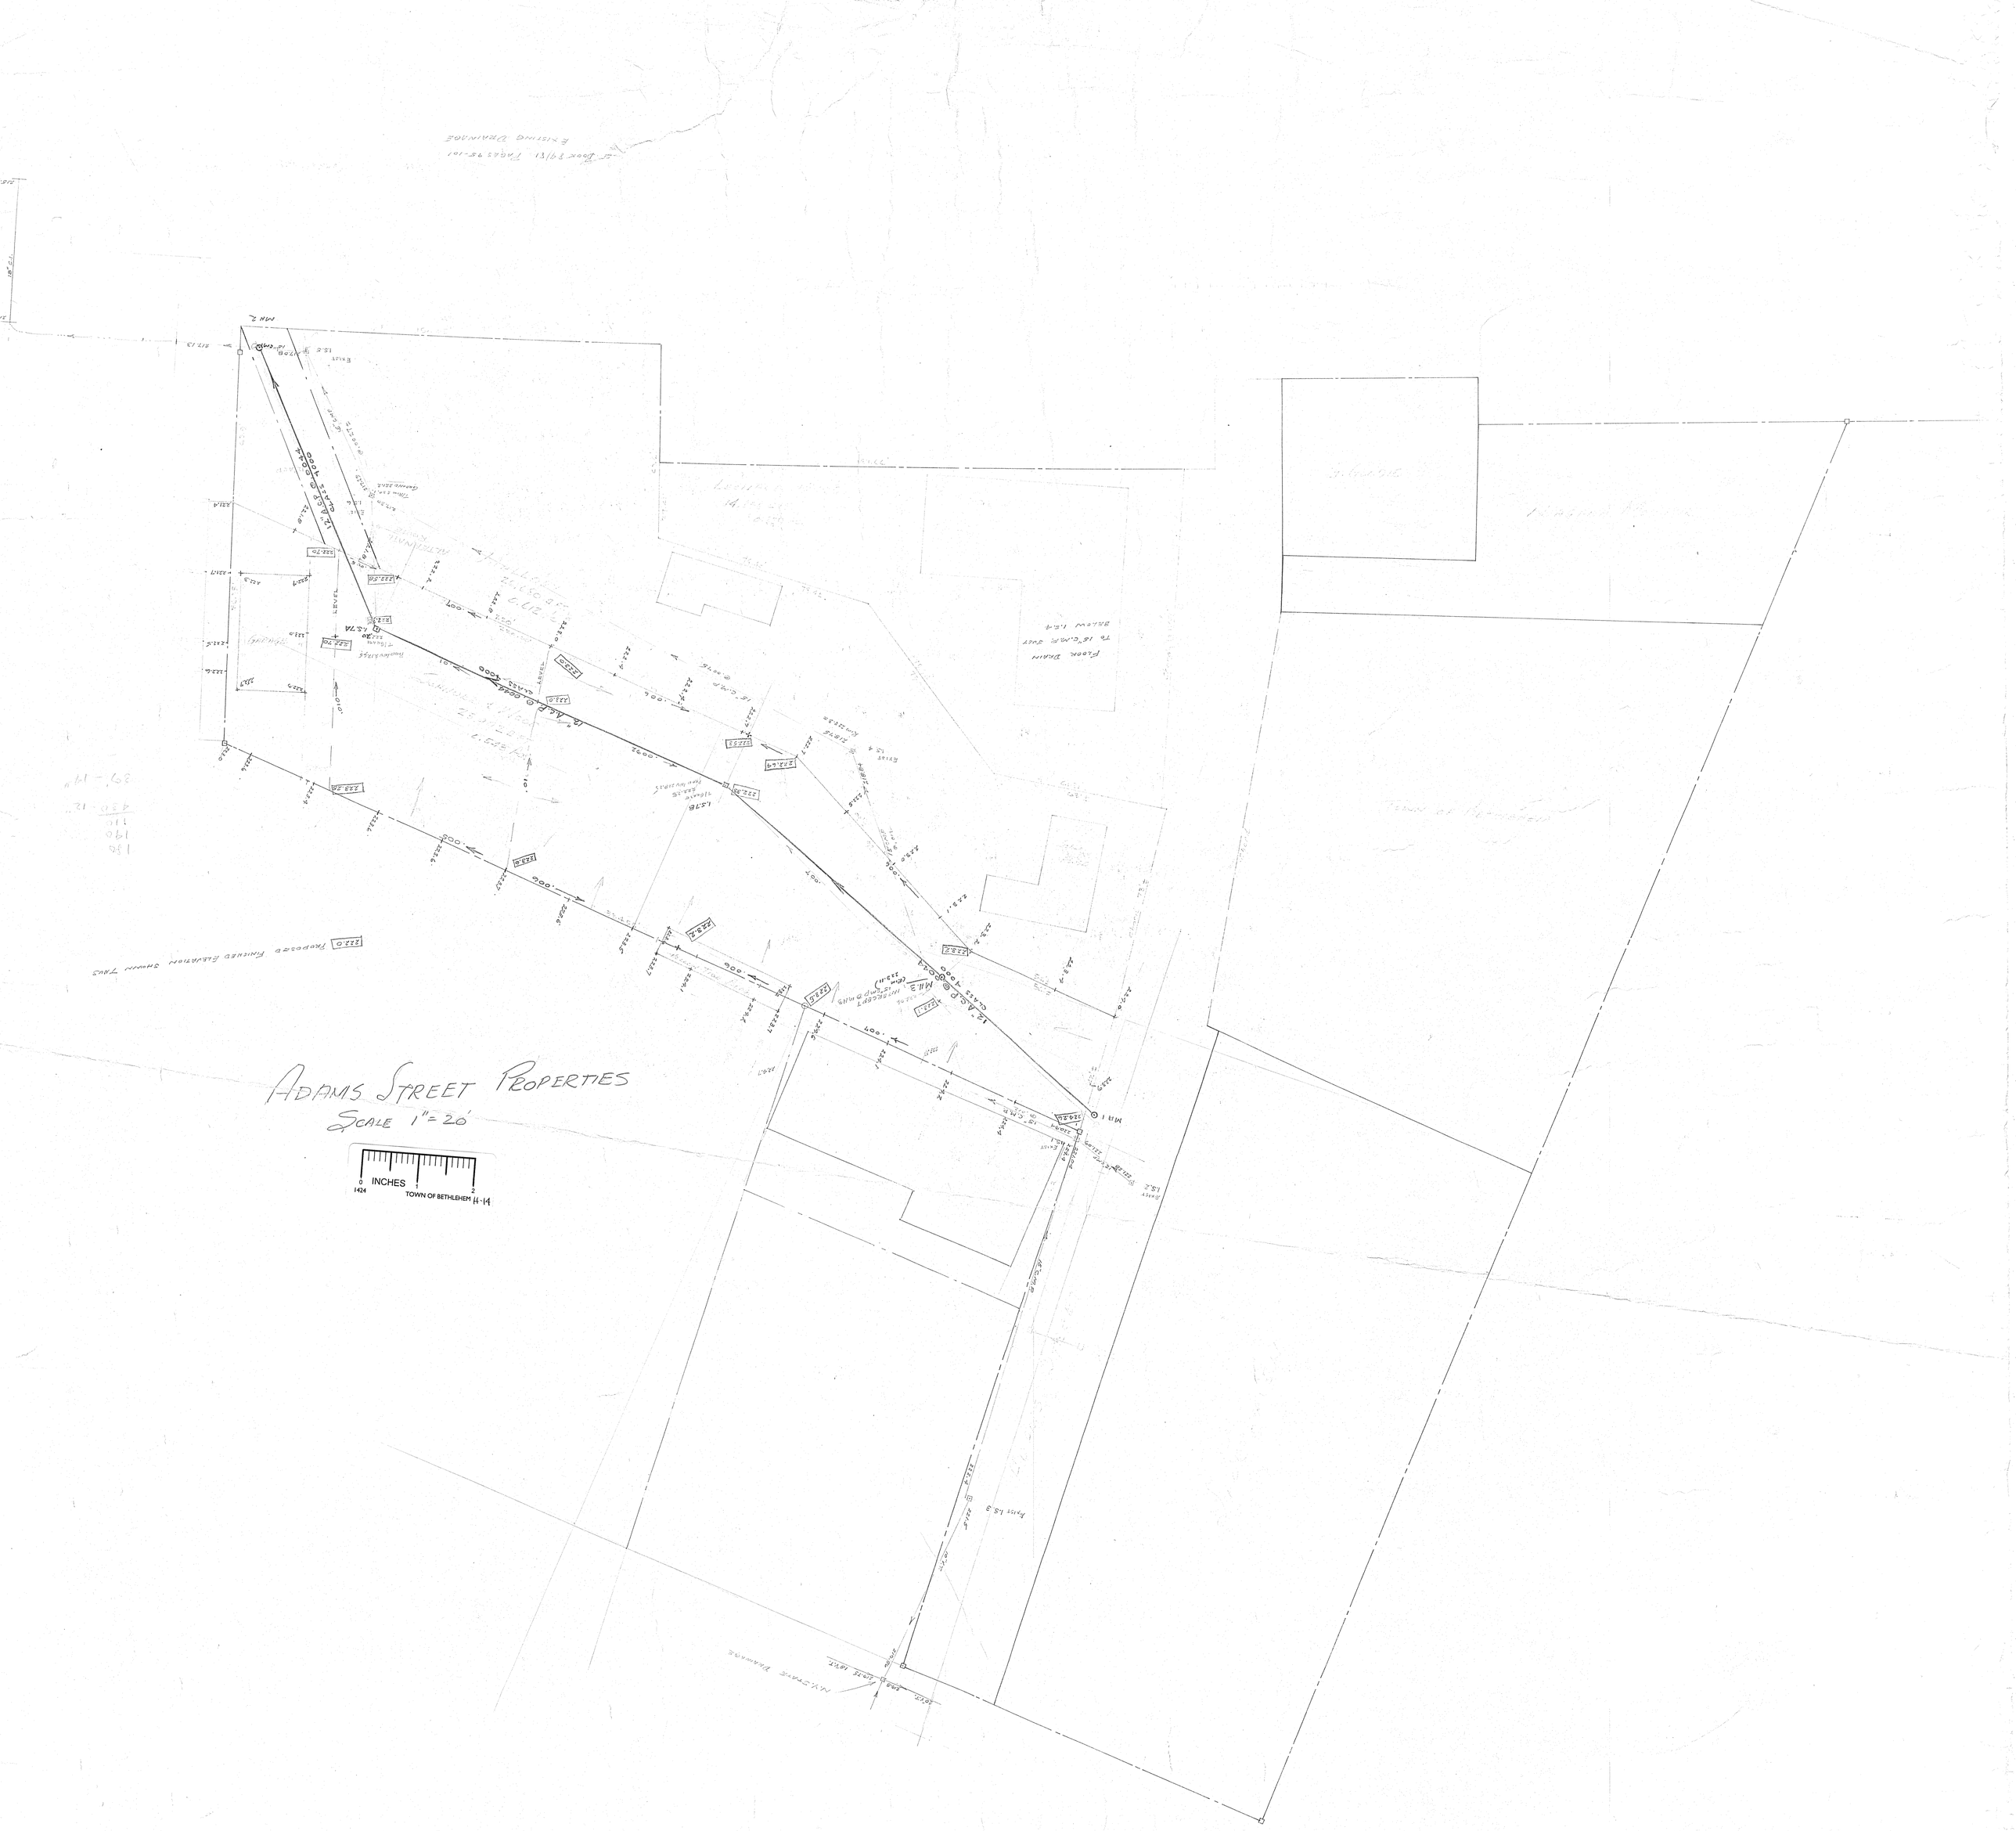
ADAMS STREET PROPERTIES
SCALE 1" = 20'
INCHES
TOWN OF BETHLEHEM H-14