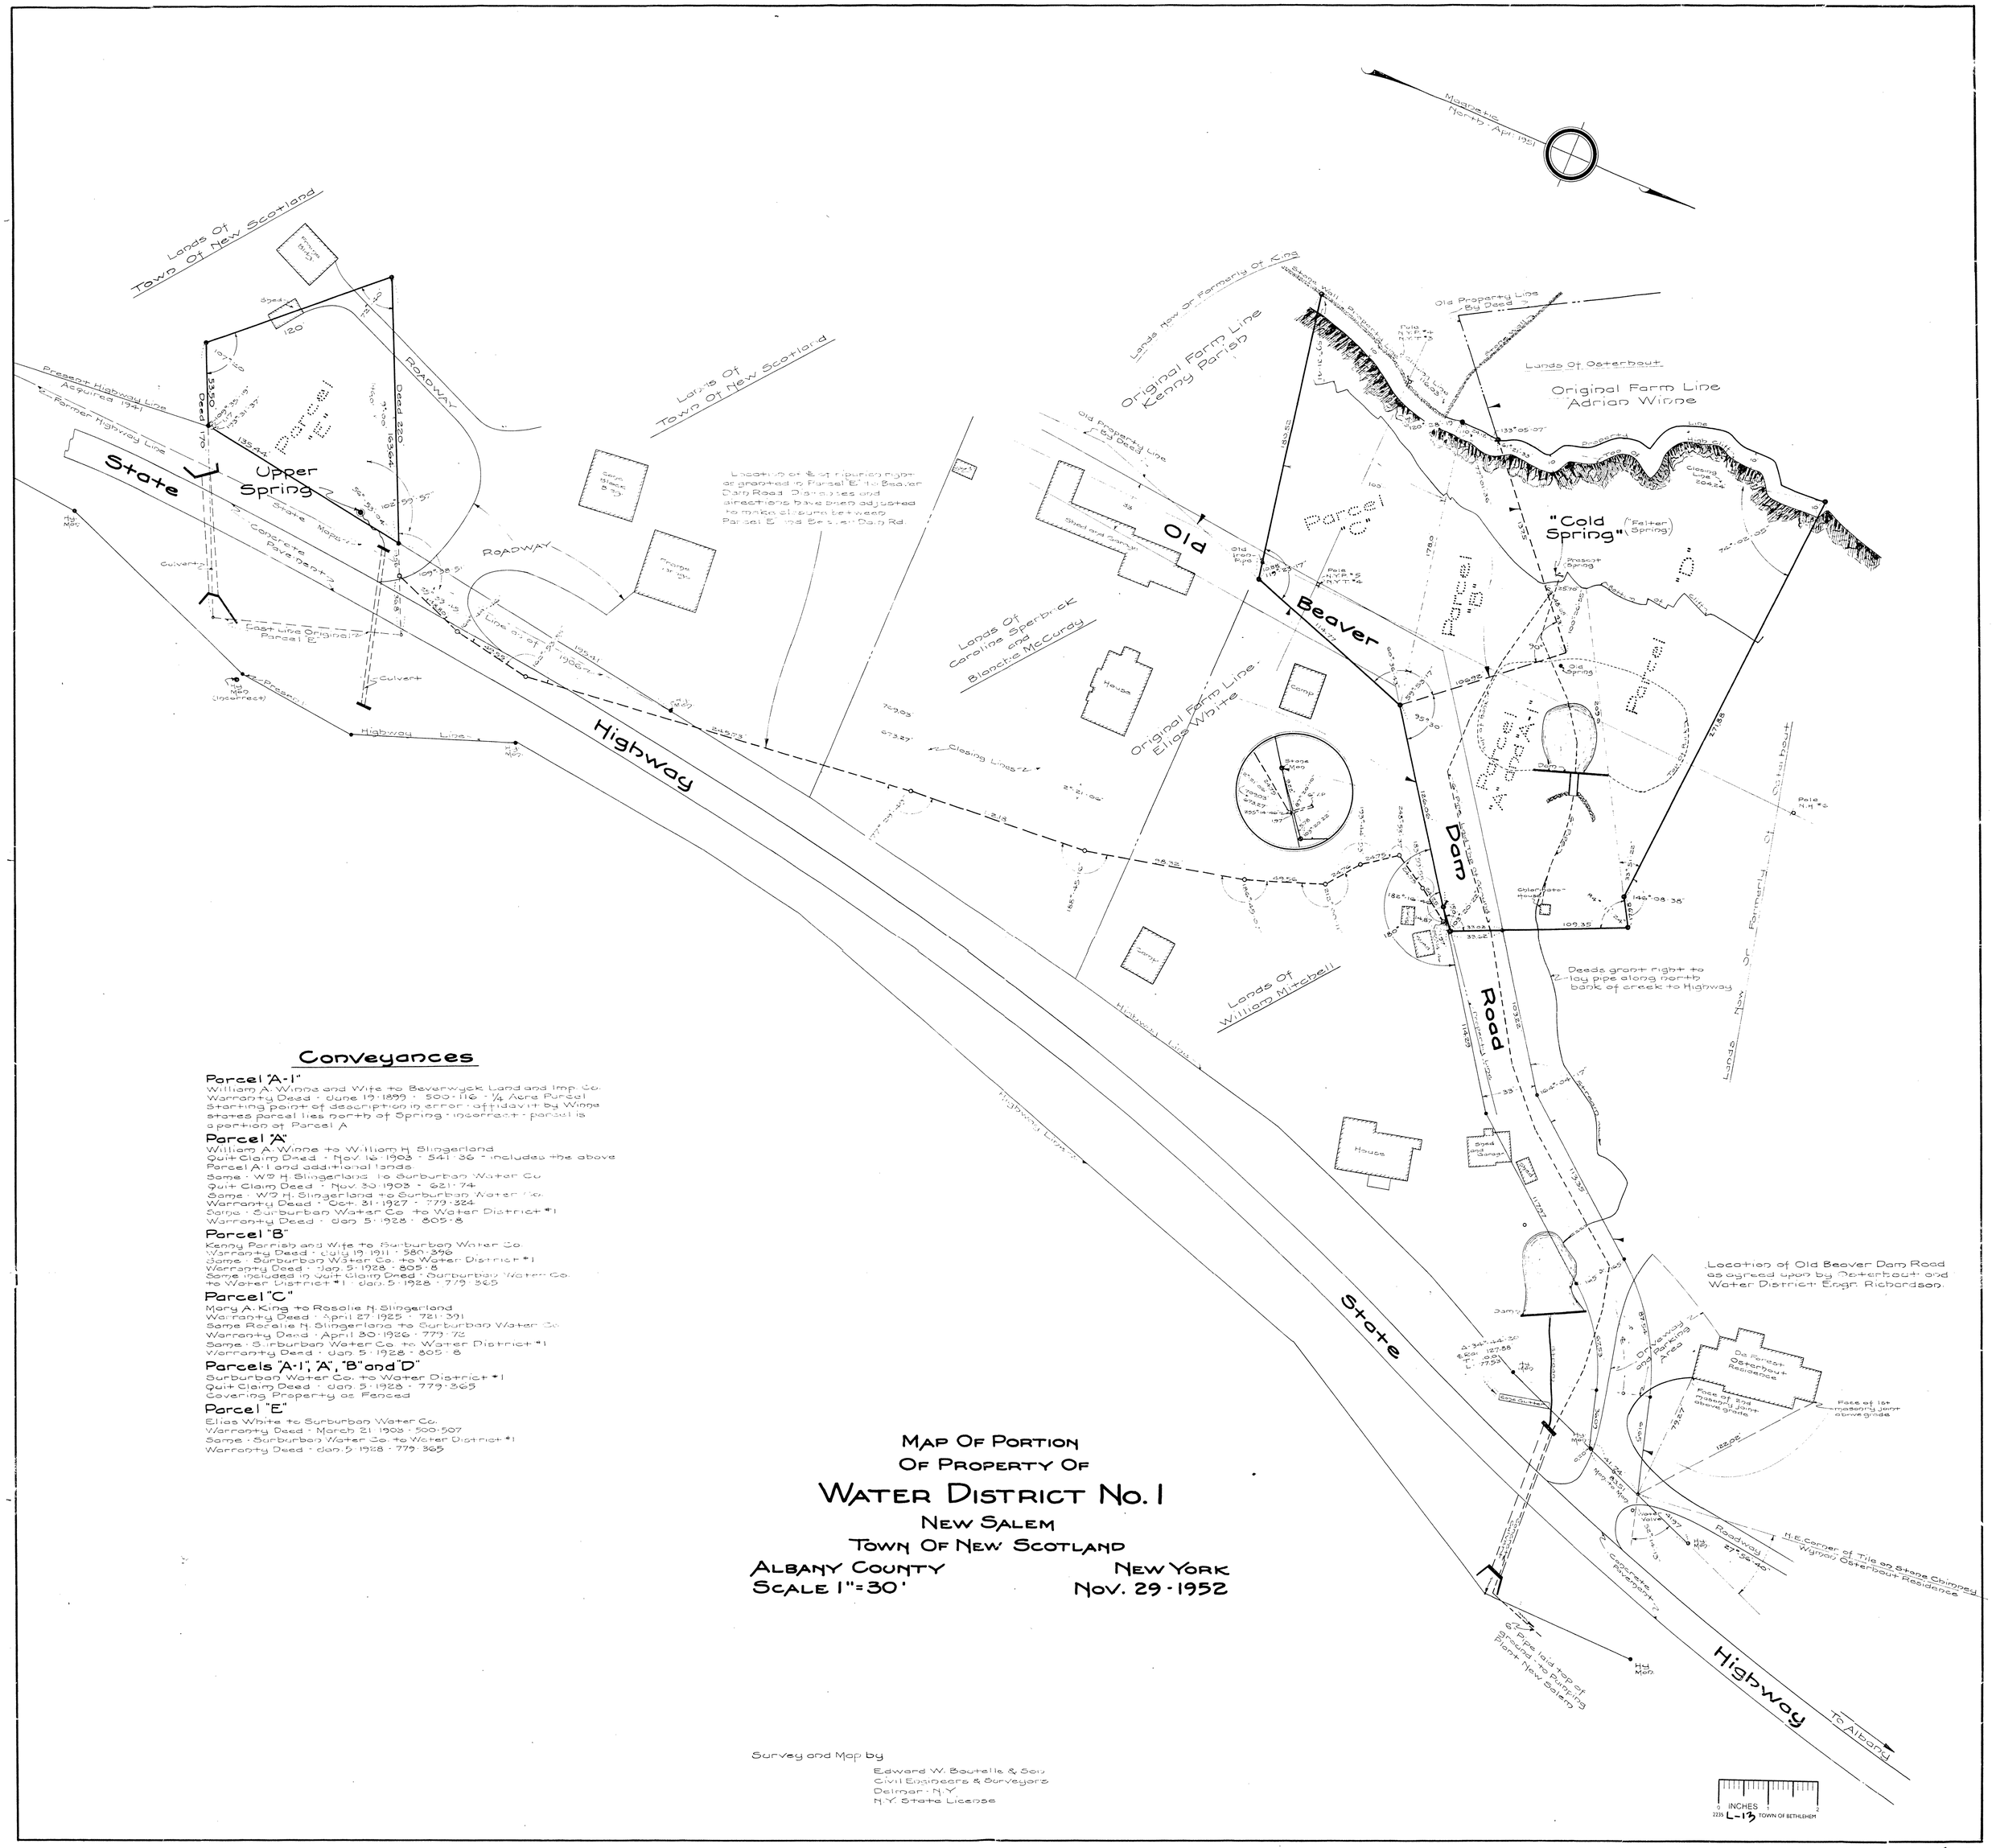

Conveyances

Parcel "A-1"
William A. Winne and Wife to Beverwyck Land and Imp. Co.
Warranty Deed · June 19 · 1899 · 500 · 116 · 1/4 Acre Parcel
Starting point of description in error · affidavit by Winne states parcel lies north of Spring · incorrect · parcel is a portion of Parcel A

Parcel "A"
William A. Winne to William H. Slingerland
Quit Claim Deed · Nov. 16 · 1903 · 541 · 36 · includes the above Parcel A-1 and additional lands.
Same · Wm H. Slingerland to Surburban Water Co
Quit Claim Deed · Nov. 30 · 1903 · 621 · 74
Same · Wm H. Slingerland to Surburban Water Co.
Warranty Deed · Oct. 31 · 1927 · 779 · 324
Same · Surburban Water Co. to Water District #1
Warranty Deed · Jan 5 · 1928 · 805 · 8

Parcel "B"
Kenny Parrish and Wife to Surburban Water Co.
Warranty Deed · July 19 · 1911 · 580 · 396
Same · Surburban Water Co. to Water District #1
Warranty Deed · Jan. 5 · 1928 · 805 · 8
Same included in Quit Claim Deed · Surburban Water Co. to Water District #1 · Jan. 5 · 1928 · 779 · 365

Parcel "C"
Mary A. King to Rosalie H. Slingerland
Warranty Deed · April 27 · 1925 · 721 · 391
Same Rosalie H. Slingerland to Surburban Water Co.
Warranty Deed · April 30 · 1926 · 779 · 72
Same · Surburban Water Co. to Water District #1
Warranty Deed · Jan 5 · 1928 · 805 · 8

Parcels "A-1", "A", "B" and "D"
Surburban Water Co. to Water District #1
Quit Claim Deed · Jan. 5 · 1928 · 779 · 365
Covering Property as Fenced

Parcel "E"
Elias White to Surburban Water Co.
Warranty Deed · March 21 · 1903 · 590 · 507
Same · Surburban Water Co. to Water District #1
Warranty Deed · Jan. 5 · 1928 · 779 · 365

MAP OF PORTION OF PROPERTY OF WATER DISTRICT NO. 1

NEW SALEM
TOWN OF NEW SCOTLAND
ALBANY COUNTY — NEW YORK
SCALE 1" = 30' — NOV. 29 · 1952

Survey and Map by
Edward W. Boutelle & Son
Civil Engineers & Surveyors
Delmar · N.Y.
N.Y. State License