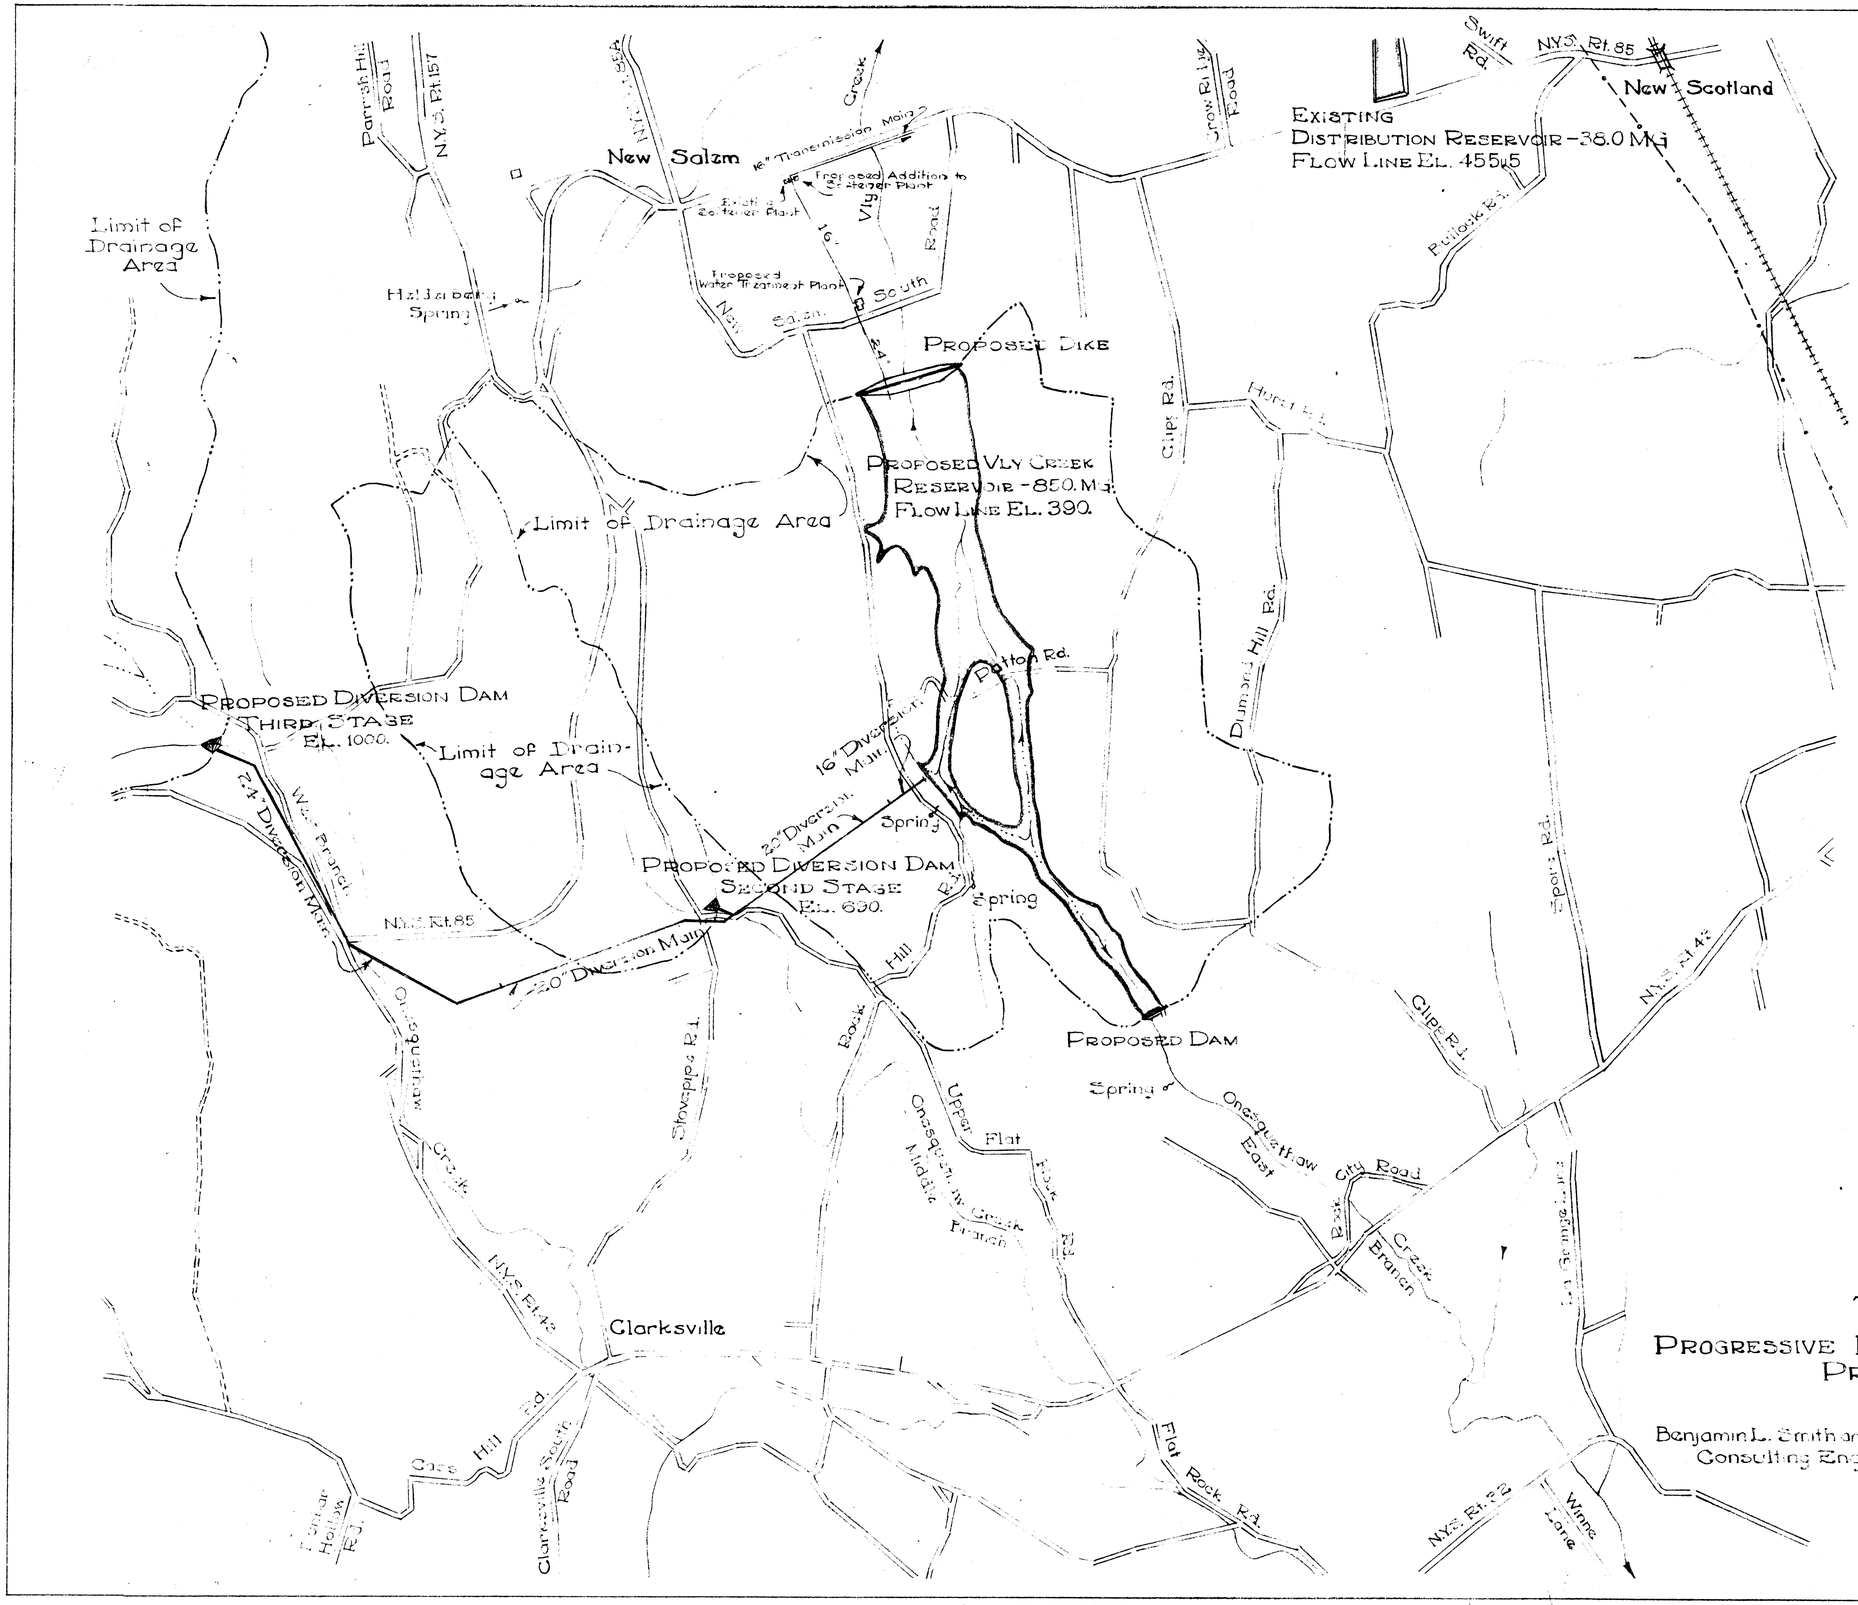

Water District No. 1
Town of Bethlehem, New York

PROGRESSIVE DEVELOPMENT OF ONESQUETHAW CREEK
PROPOSED VLY CREEK RESERVOIR
ALTERNATE No. 3

Benjamin L. Smith and Associates
Consulting Engineers

Albany, New York
November, 1953
Scale: 1" = One Quarter Mile