Site Plan - Slingerlands P.O.

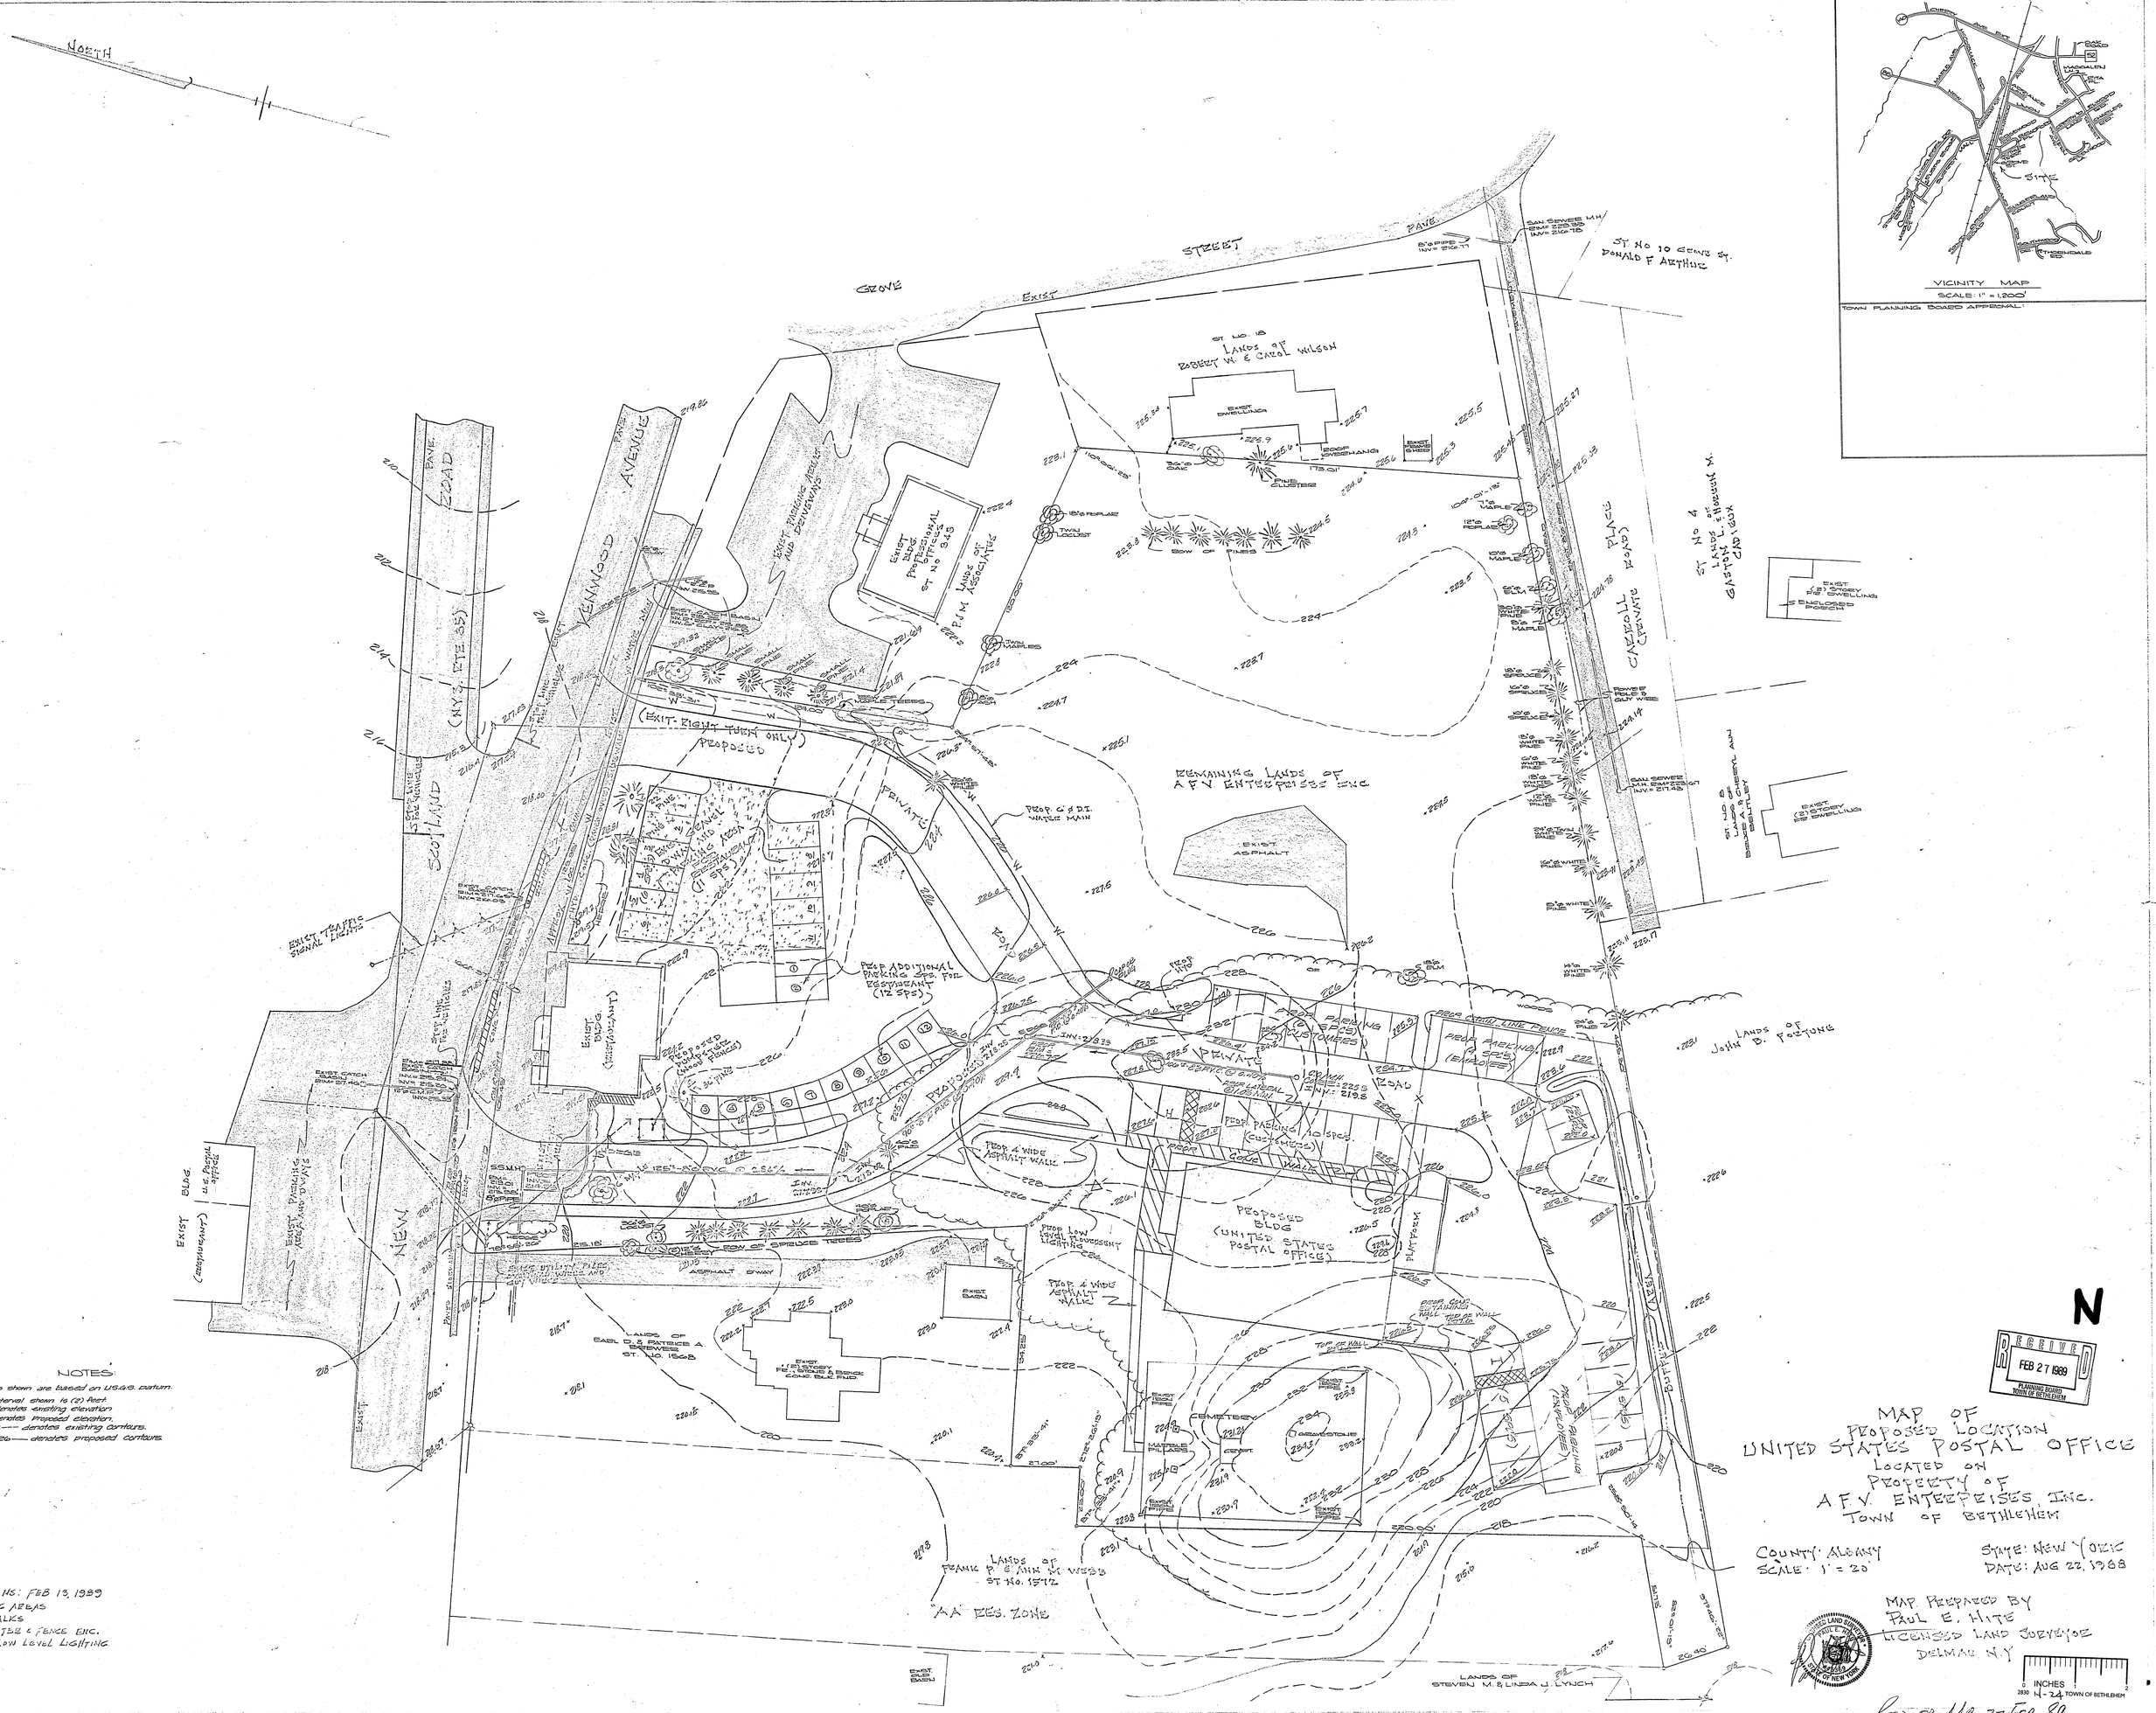

NOTES:

1) Elevations shown are based on USGS datum.
2) Contour interval shown is (2) feet.
3) 223.7 denotes existing elevation.
4) 223.4 denotes proposed elevation.
5) --- 224 --- denotes existing contours.
6) ——224—— denotes proposed contours.

Recd fr AAC 27 Feb 89