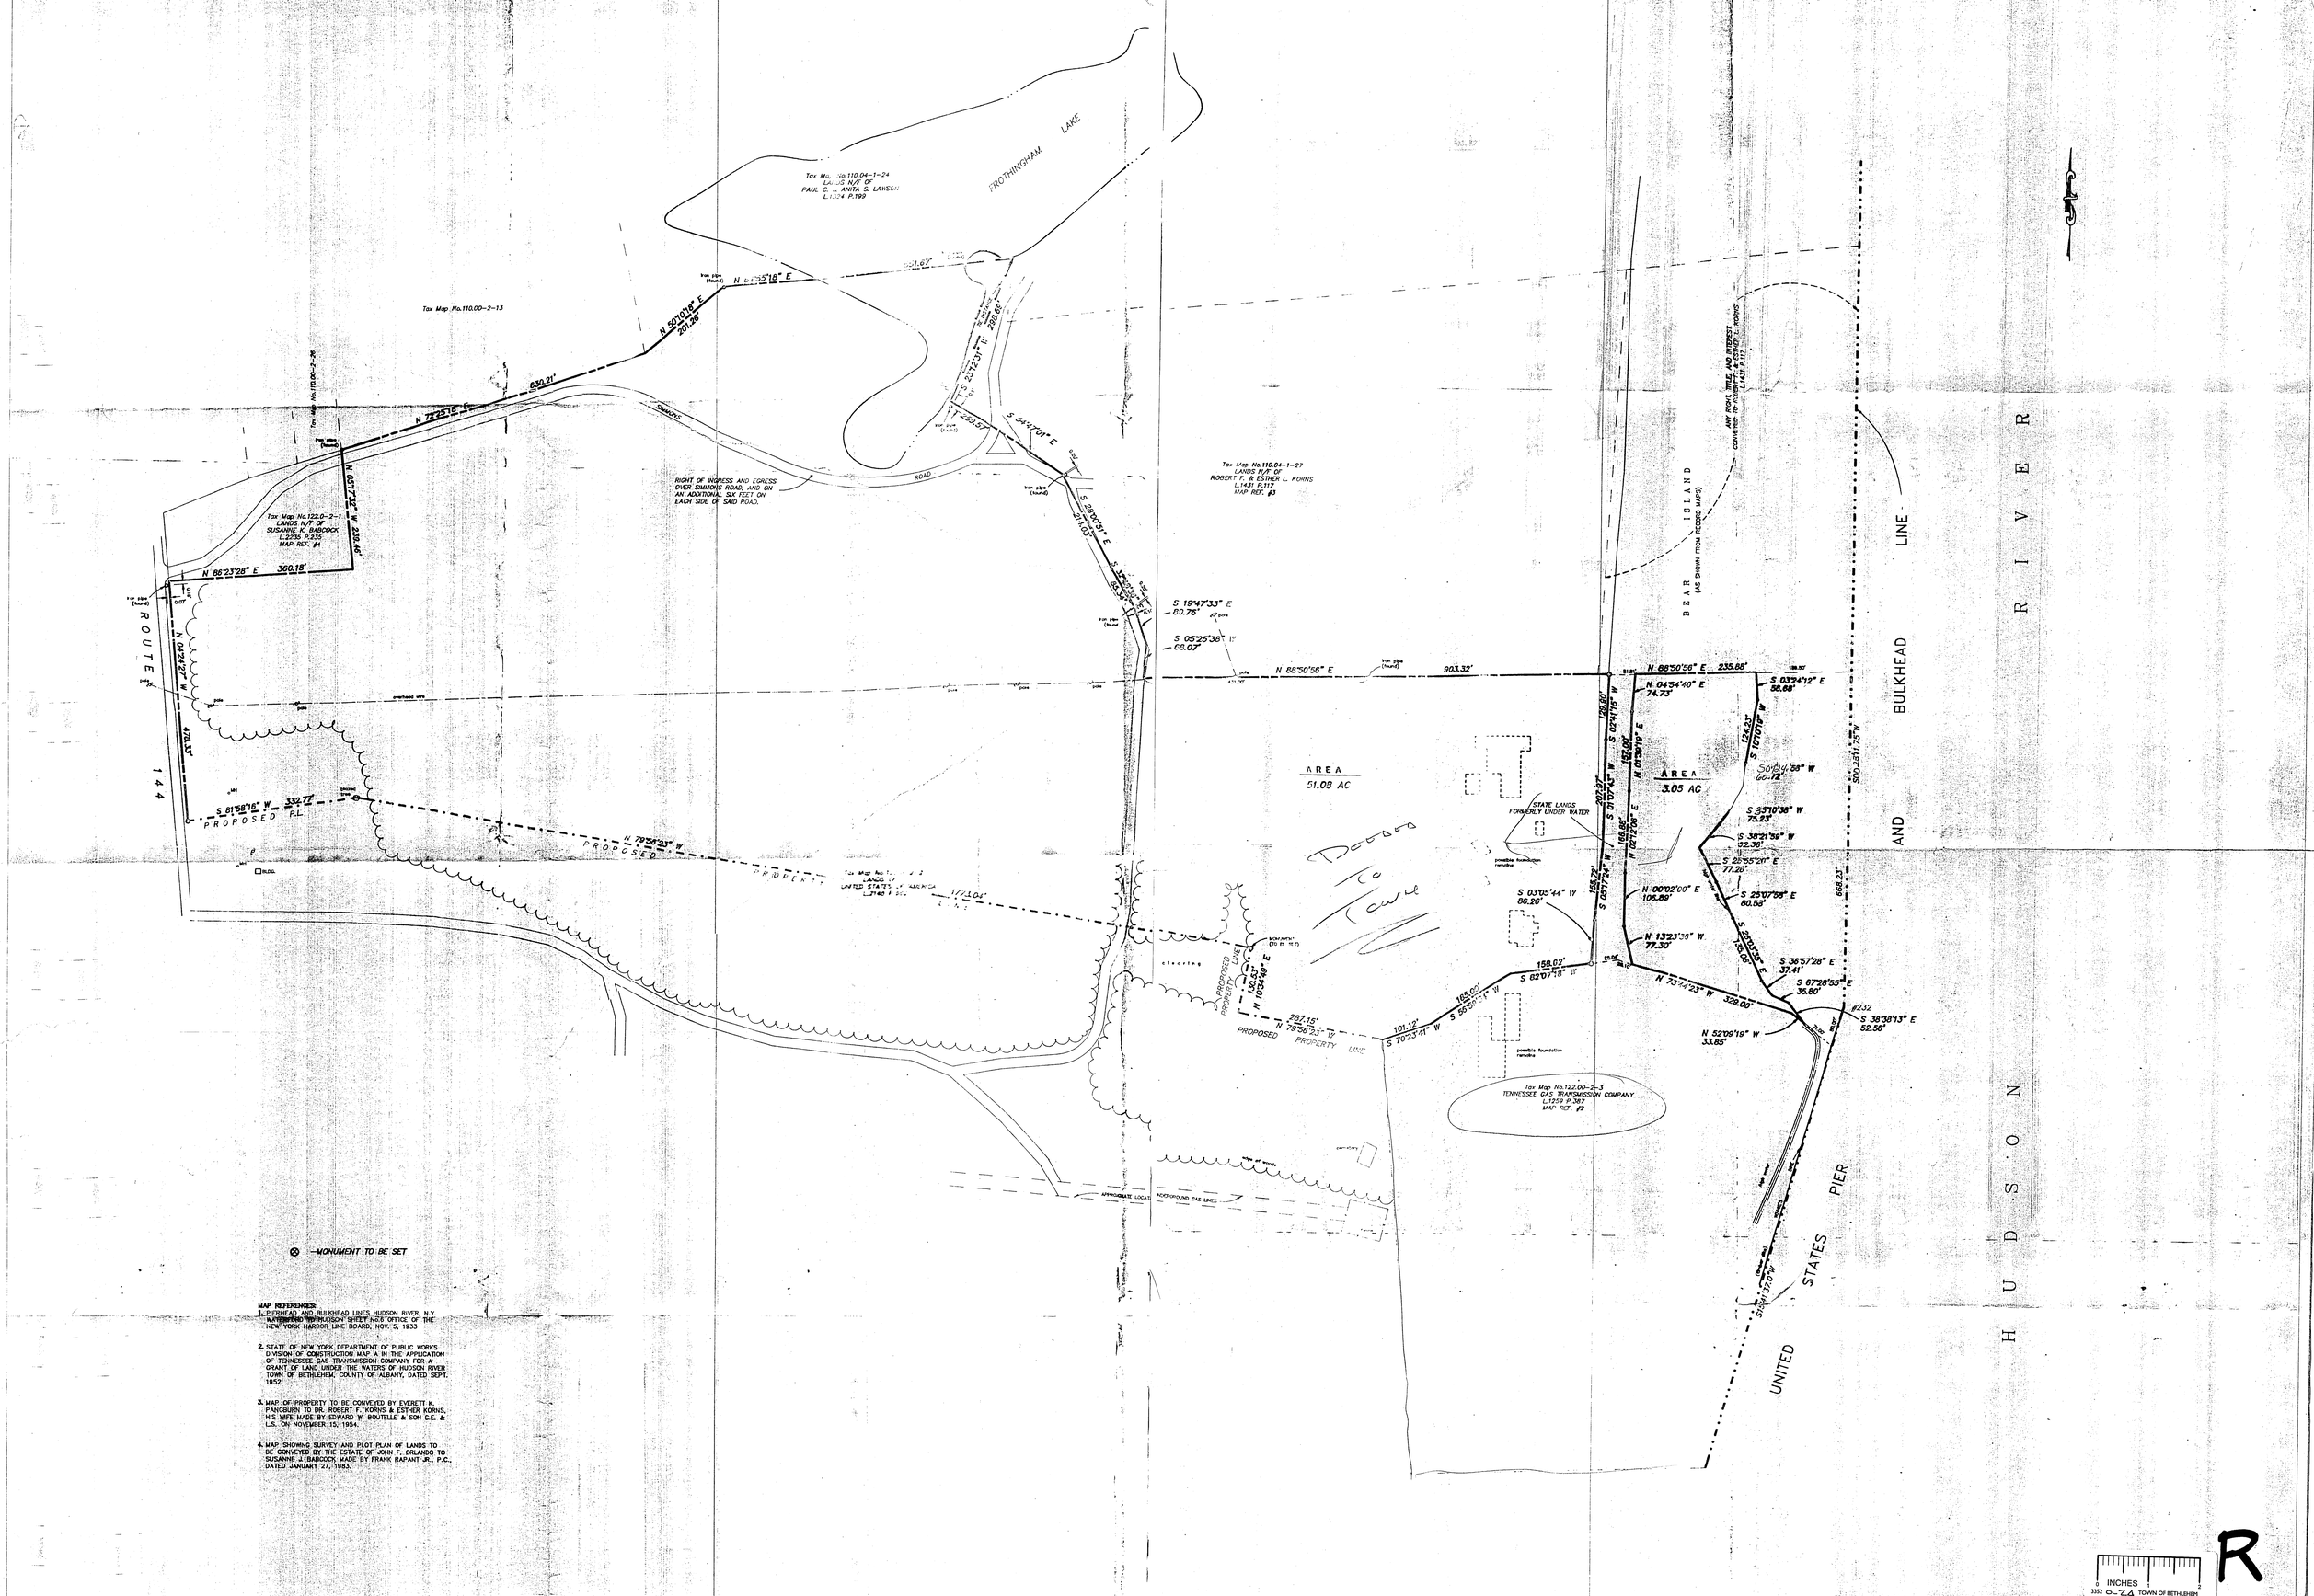

MAP REFERENCES:

1. PIERHEAD AND BULKHEAD LINES HUDSON RIVER, N.Y. WATERFORD TO HUDSON SHEET NO.6 OFFICE OF THE NEW YORK HARBOR LINE BOARD, NOV. 5, 1933
2. STATE OF NEW YORK DEPARTMENT OF PUBLIC WORKS DIVISION OF CONSTRUCTION MAP A IN THE APPLICATION OF TENNESSEE GAS TRANSMISSION COMPANY FOR A GRANT OF LAND UNDER THE WATERS OF HUDSON RIVER TOWN OF BETHLEHEM, COUNTY OF ALBANY, DATED SEPT. 1952.
3. MAP OF PROPERTY TO BE CONVEYED BY EVERETT K. PANGBURN TO DR. ROBERT F. KORNS & ESTHER KORNS, HIS WIFE MADE BY EDWARD W. BOUTELLE & SON C.E. & L.S. ON NOVEMBER 15, 1954.
4. MAP SHOWING SURVEY AND PLOT PLAN OF LANDS TO BE CONVEYED BY THE ESTATE OF JOHN F. ORLANDO TO SUSANNE J. BABCOCK MADE BY FRANK RAPANT JR., P.C., DATED JANUARY 27, 1983.

R

HERSHBERG & HERSHBERG
Consulting Engineers and Land Surveyors
19 Colvin Avenue
Albany, New York 12206

MAP SHOWING PROPERTY LINE SURVEY OF A

PORTION OF THE LANDS OF UNITED STATES OF AMERICA

TOWN OF BETHLEHEM, ALBANY COUNTY, NEW YORK

ALTERATION OF THIS DOCUMENT, EXCEPT BY A LICENSED PROFESSIONAL ENGINEER OR LAND SURVEYOR, IS ILLEGAL.

REVISIONS: 9/17/92

DATE: 8/6/92	SCALE: 1"=100'	BY: SB	CHK: PBT	FILE No. 1920417

SEAL OF NEW YORK