MAP REFERENCES:

1 "RYAN ESTATE" DATED MAY 9, 1956, AND MADE BY EDWARD W BOUTELLE & SON.
2 "MAP OF [illegible] JEFF'S LAND" DATED 1912, AND MADE BY "LESLIE" ALLEN.
3 "MAP OF [illegible] M. BRIGGS LAND, DELMAR, N.Y." DATED 1909, AND MADE BY LESLIE ALLEN.

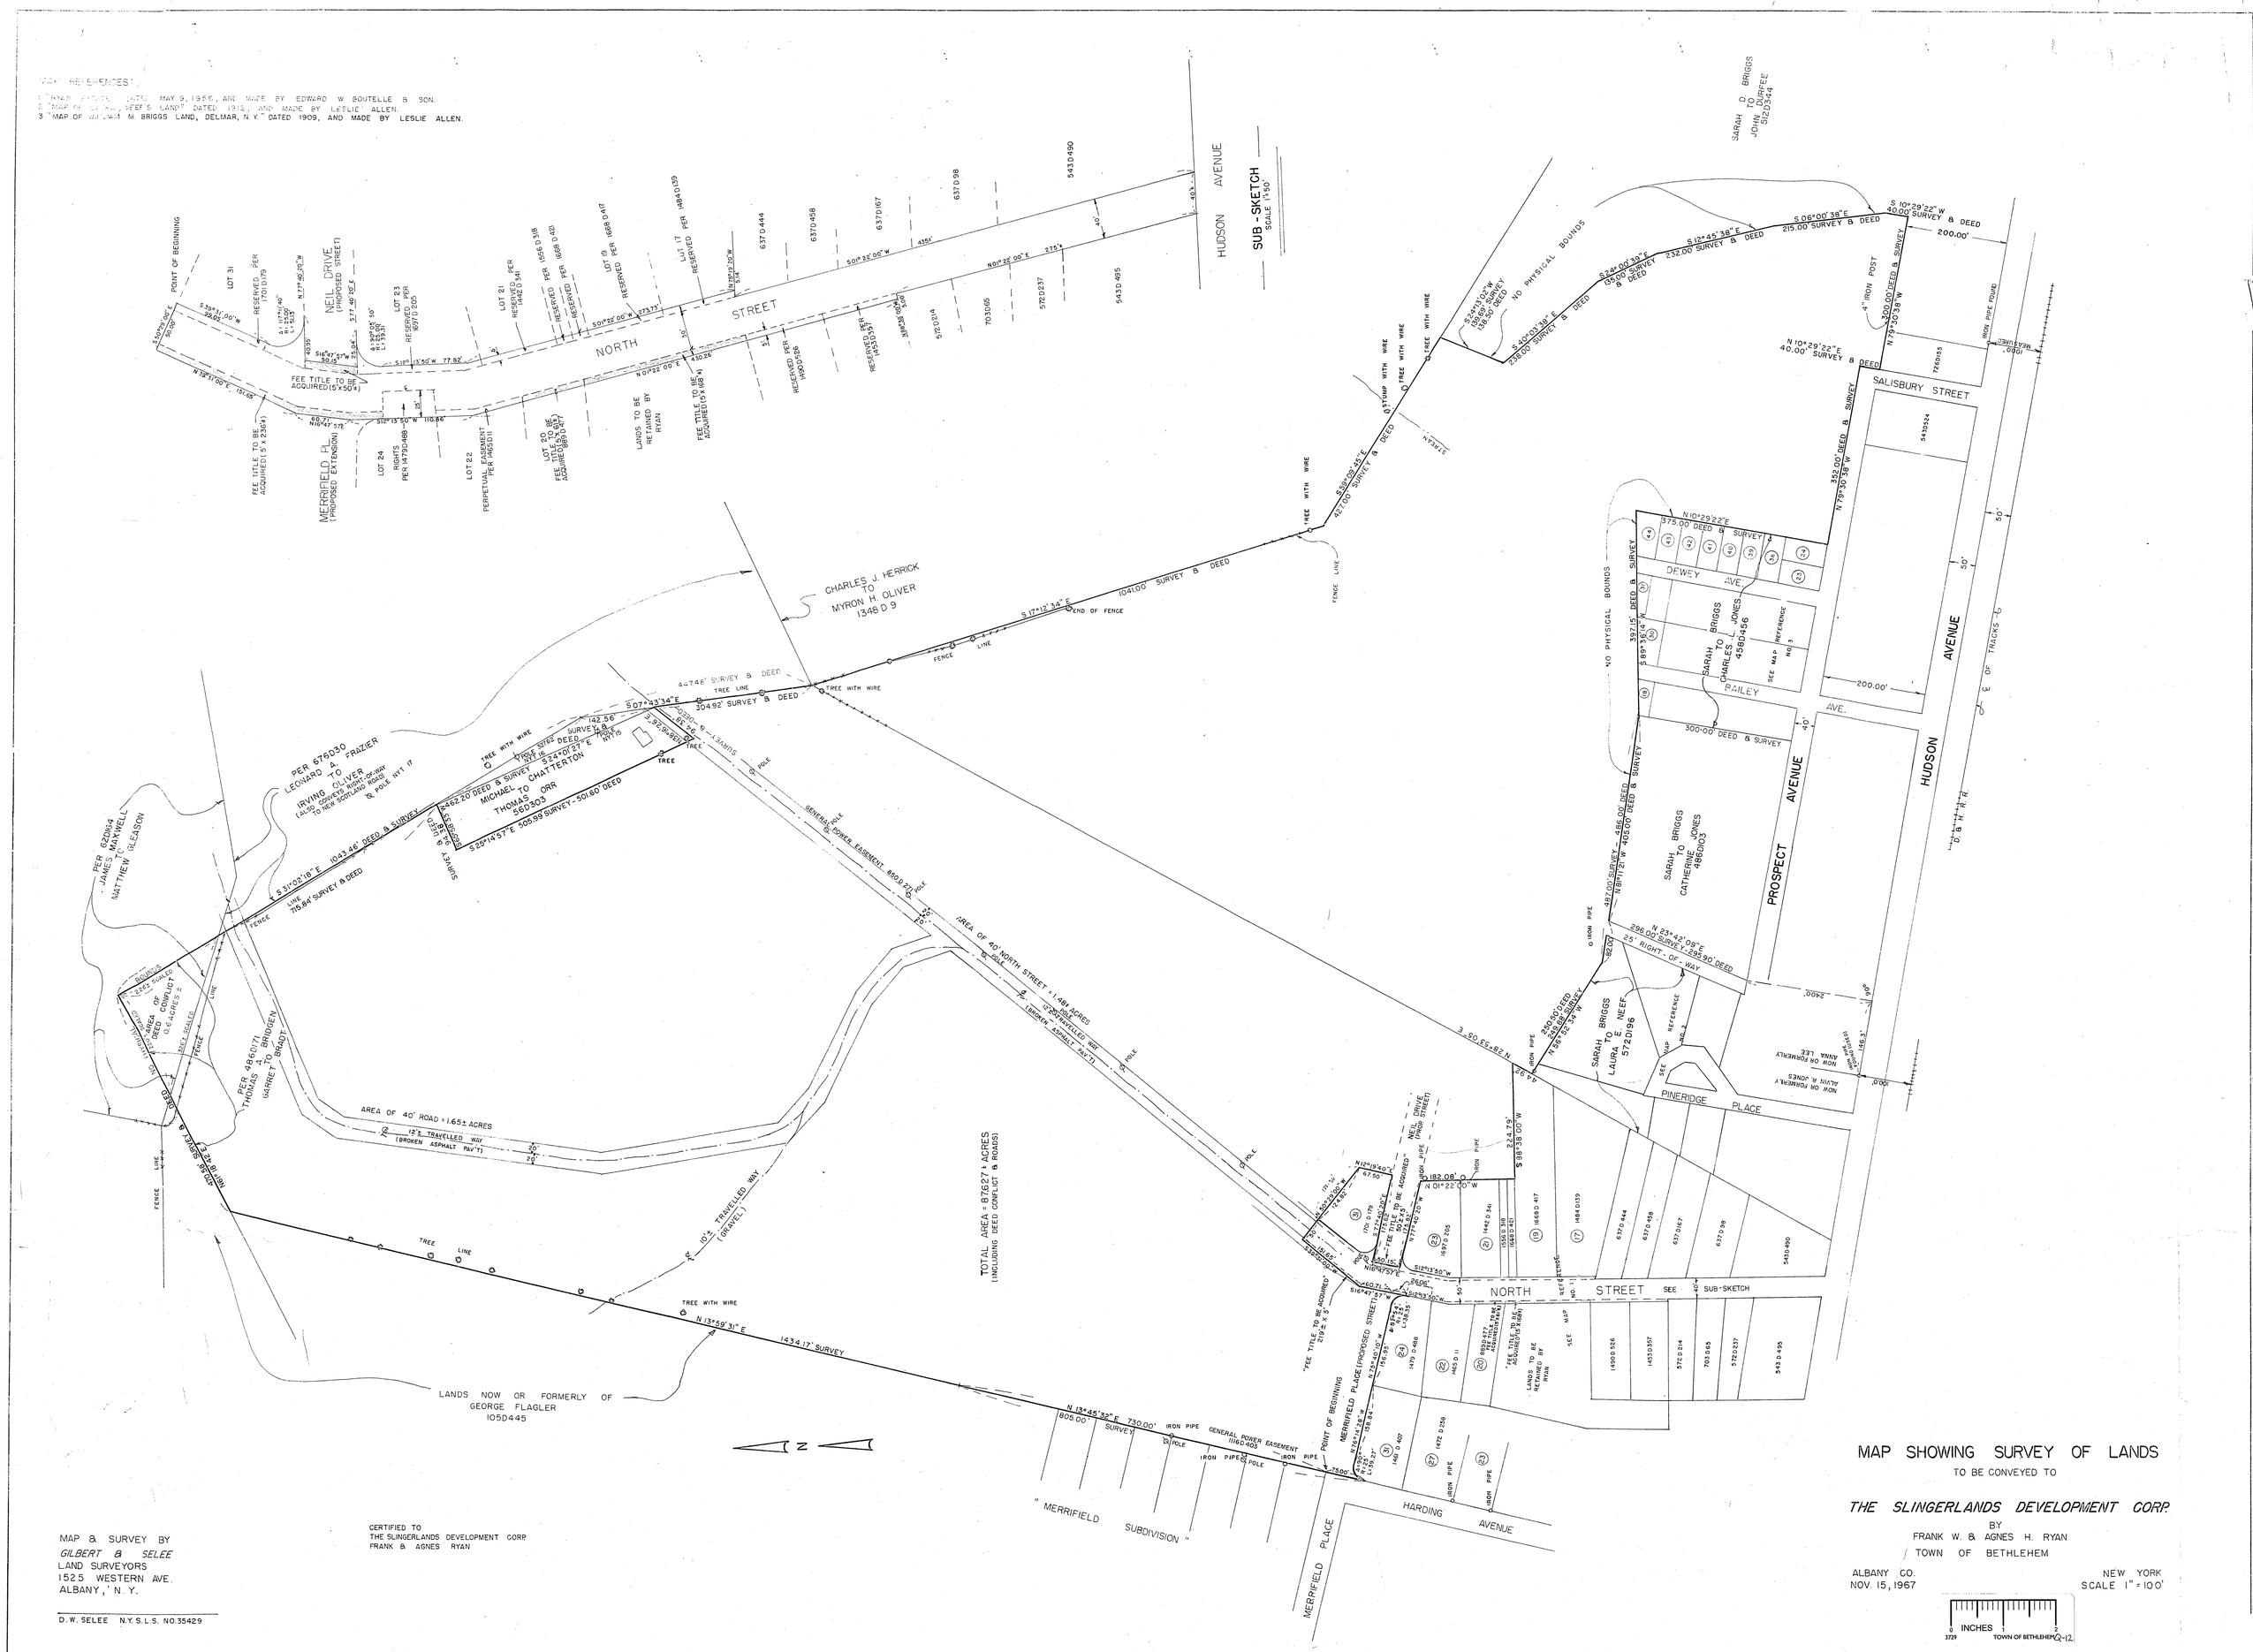

MAP SHOWING SURVEY OF LANDS
TO BE CONVEYED TO
THE SLINGERLANDS DEVELOPMENT CORP.
BY
FRANK W. & AGNES H. RYAN
TOWN OF BETHLEHEM
ALBANY CO. NEW YORK
NOV. 15, 1967 SCALE 1" = 100'

MAP & SURVEY BY
GILBERT & SELEE
LAND SURVEYORS
1525 WESTERN AVE.
ALBANY, N.Y.

D.W. SELEE N.Y.S.L.S. NO. 35429

CERTIFIED TO
THE SLINGERLANDS DEVELOPMENT CORP.
FRANK & AGNES RYAN

Q-17