RECEIVED
MAR 17 1970
DELMAR-ELSMERE SEWER DIST.

ALBANY COUNTY DEPARTMENT OF HEALTH
ALBANY, N. Y.

MAR 16 1970

These plans for Sewage Disposal Facilities for Meadowbrook Apts. Town of Bethlehem

are hereby approved pursuant to Article 12 of the Public Health Law subject to the provisions of the permit issued this day.

John McGuyn M.D.
Commissioner of Health

Thomas J. Quinn P.E.
Director, Division of Environmental Health Services.

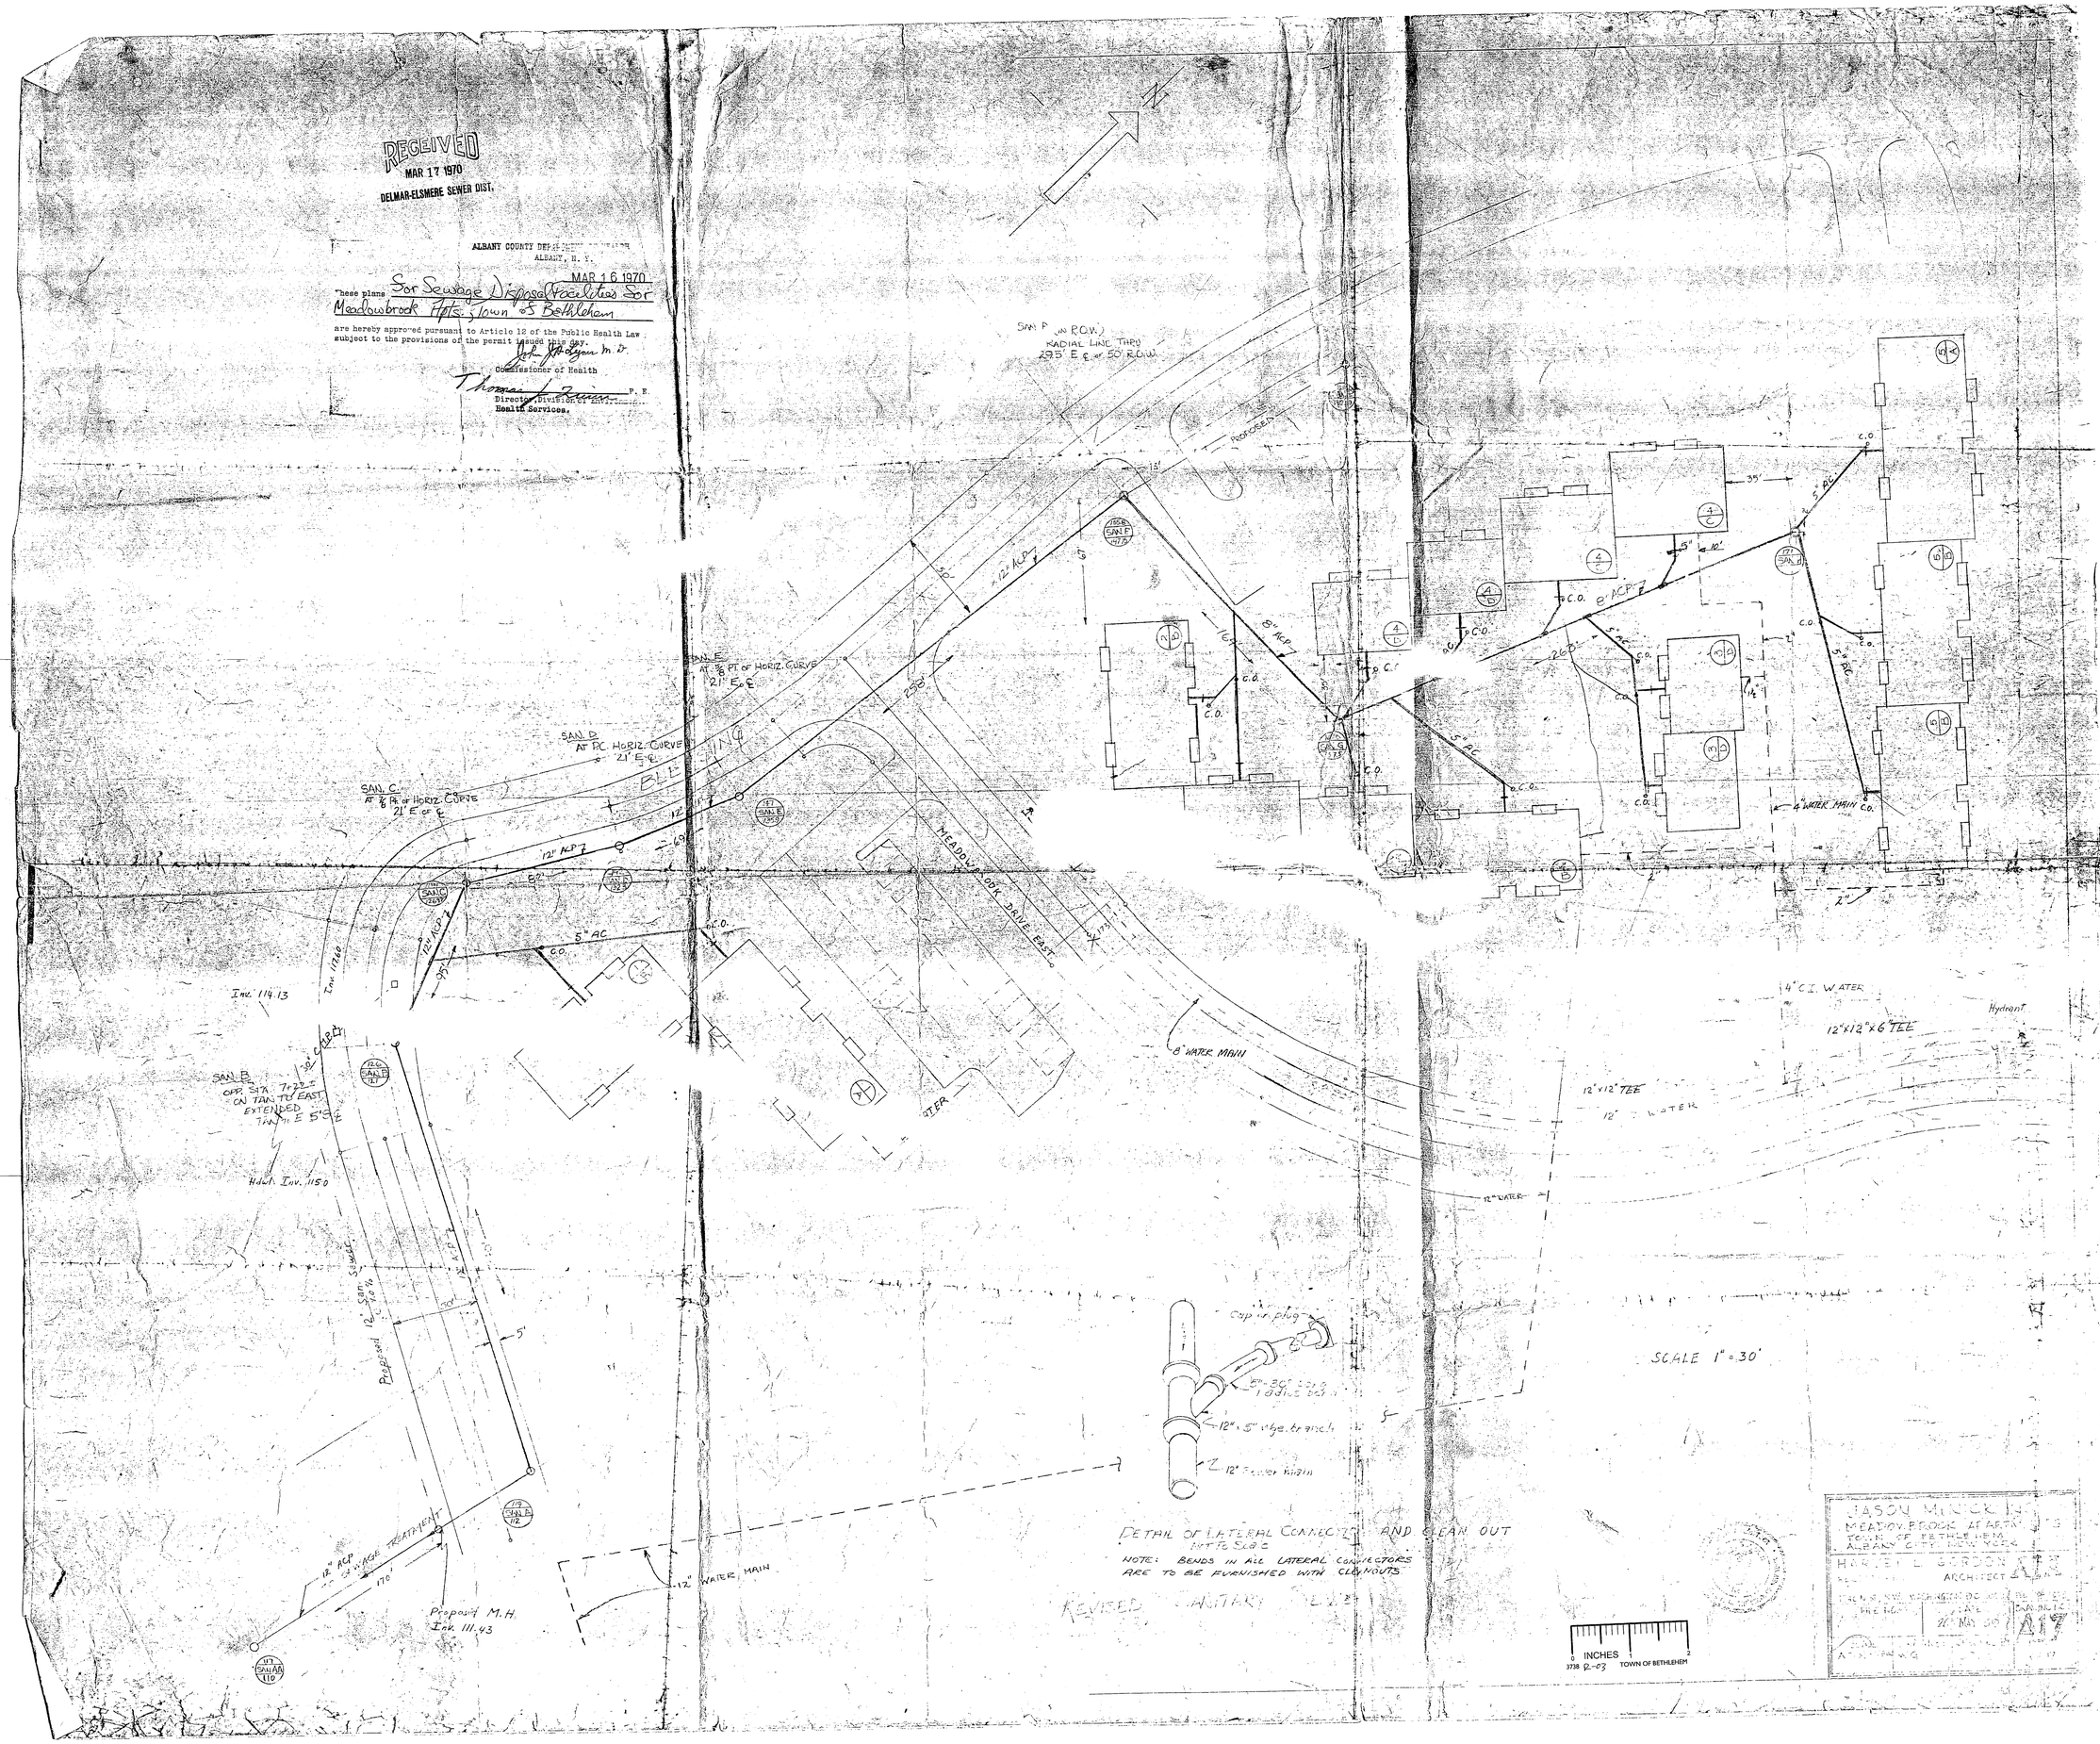

R-3