EASEMENT PROFILES

KENHOLM
SECTION 6
ELSMERE
ALBANY COUNTY NEW YORK
SCALES AS SHOWN APRIL 17, 1965
REVISED JUNE 16, 1965
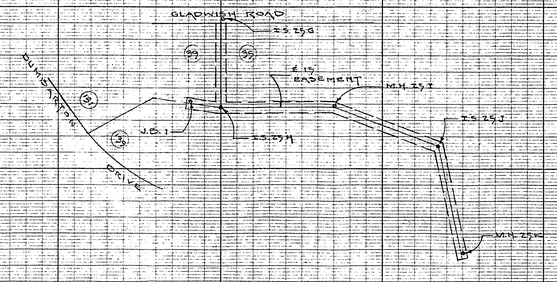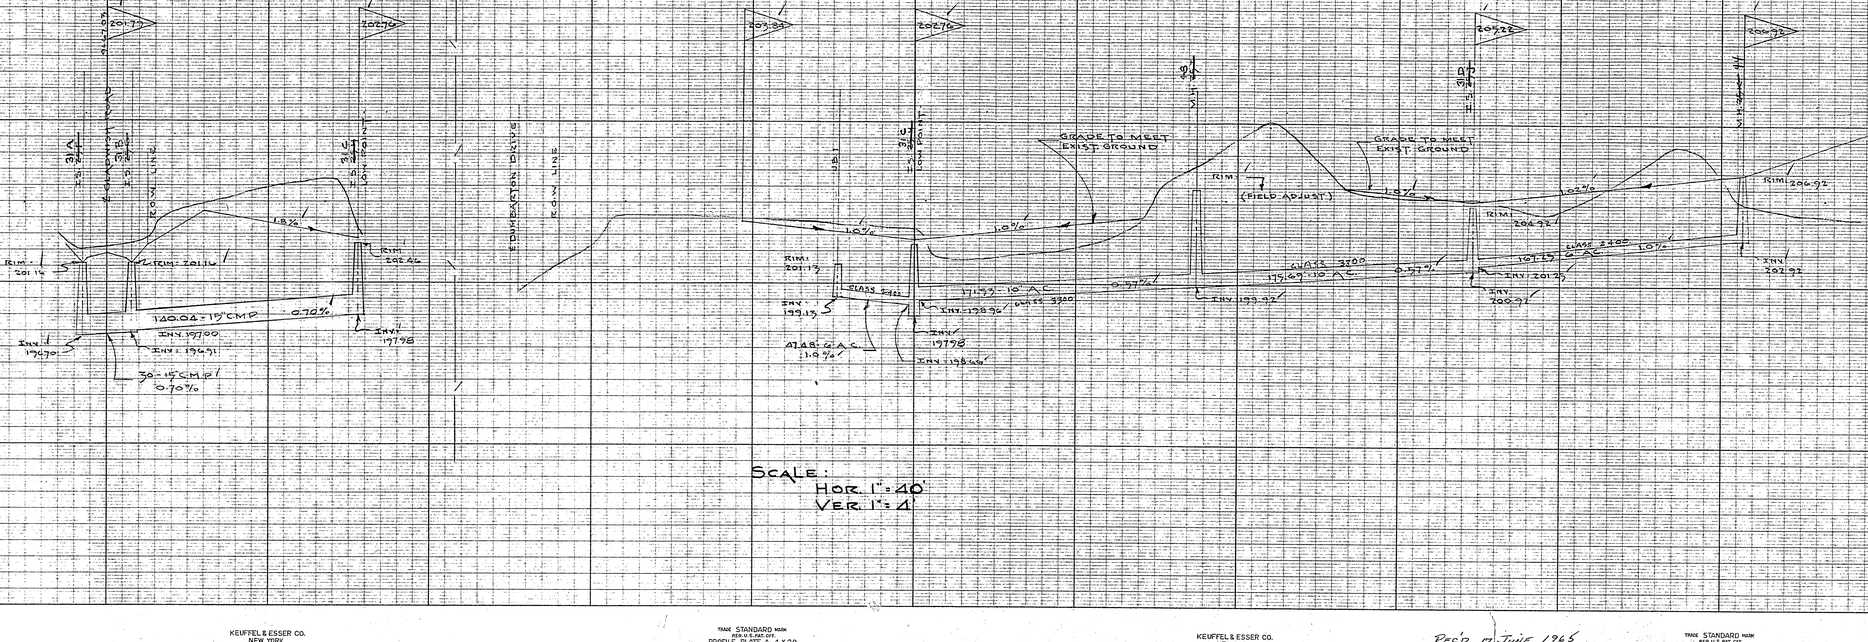
INCHES 0 1 2
3460 TOWN OF BETHLEHEM-09