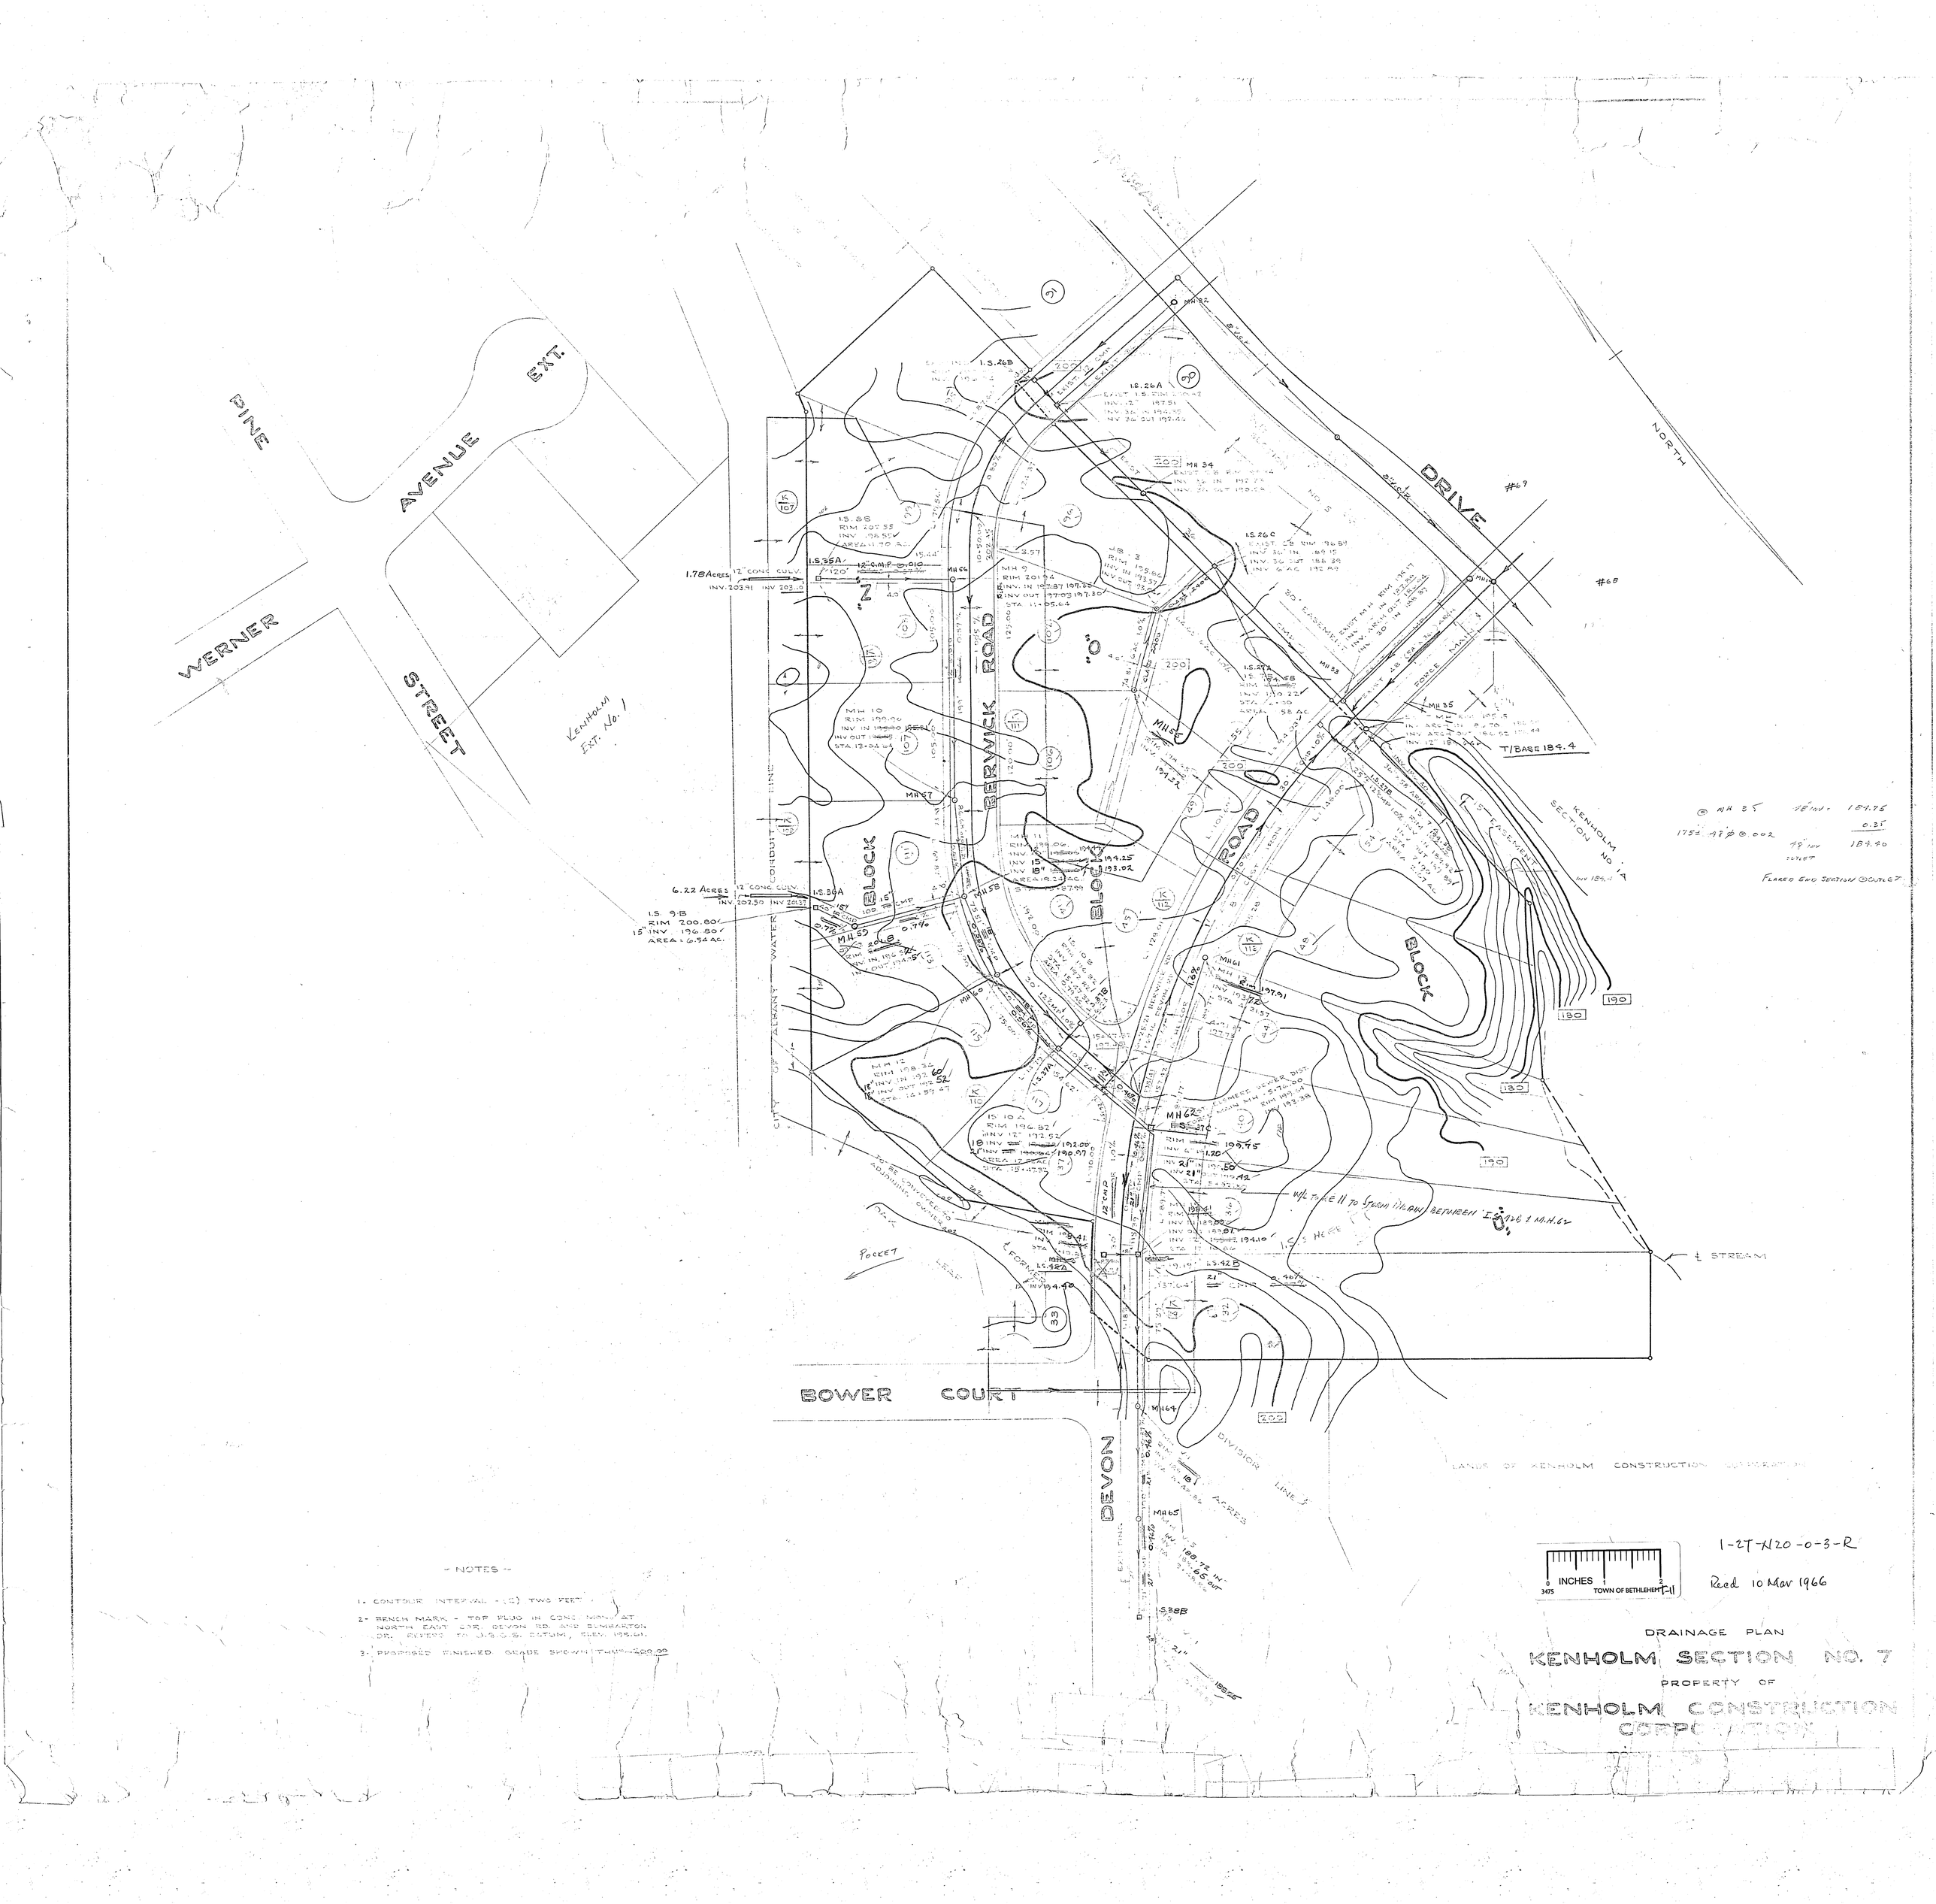

- NOTES -

1. CONTOUR INTERVAL = (2) TWO FEET.
2. BENCH MARK - TOP PLUG IN CONC. MONUMENT NORTH EAST COR. DEVON RD. AND DUMBARTON DR. REFERS TO U.S.G.S. DATUM, REV. 1955.01.
3. PROPOSED FINISHED GRADE SHOWN THUS 200.00

1-2T-N20-0-3-R

Recd 10 Mar 1966

DRAINAGE PLAN

KENHOLM SECTION NO. 7

PROPERTY OF

KENHOLM CONSTRUCTION CORPORATION