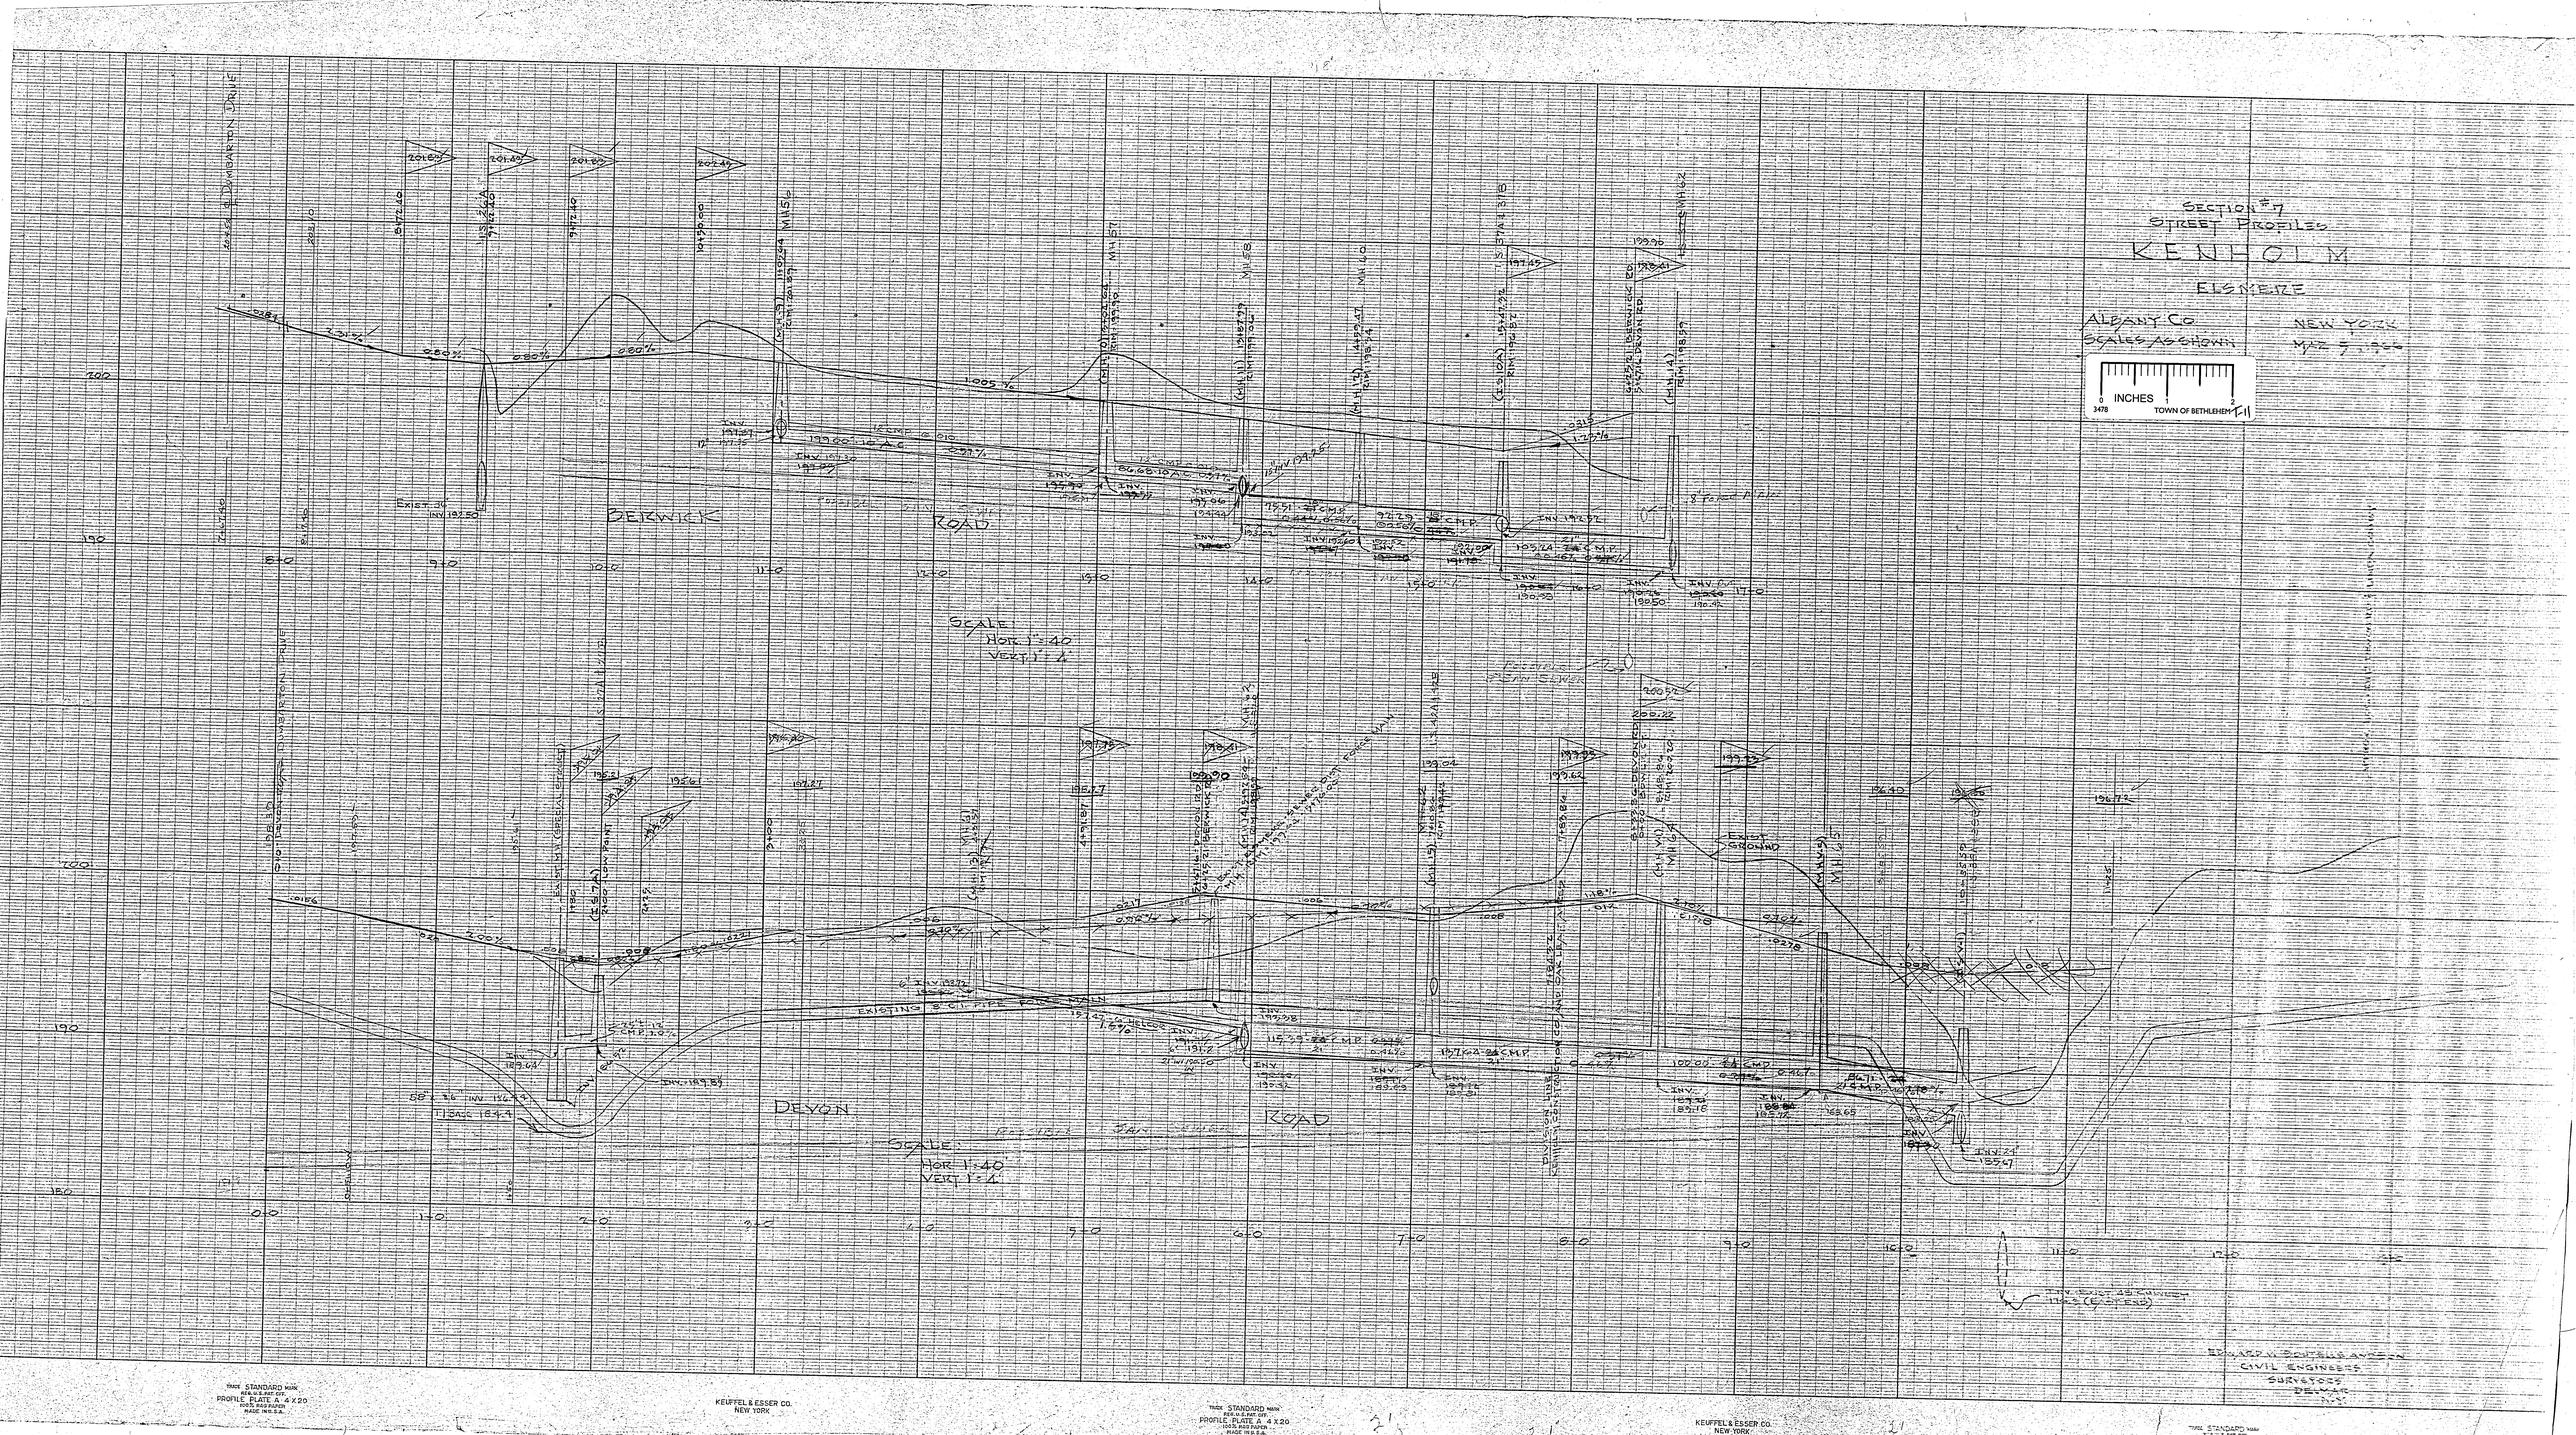
SECTION #7
STREET PROFILES
KENHOLM
ELSMERE
ALBANY CO.
NEW YORK
SCALES AS SHOWN
INCHES
TOWN OF BETHLEHEM
DERWICK ROAD
DEVON ROAD
SCALE: HOR 1"=40 VERT 1"=4
EXISTING 8" CIP
