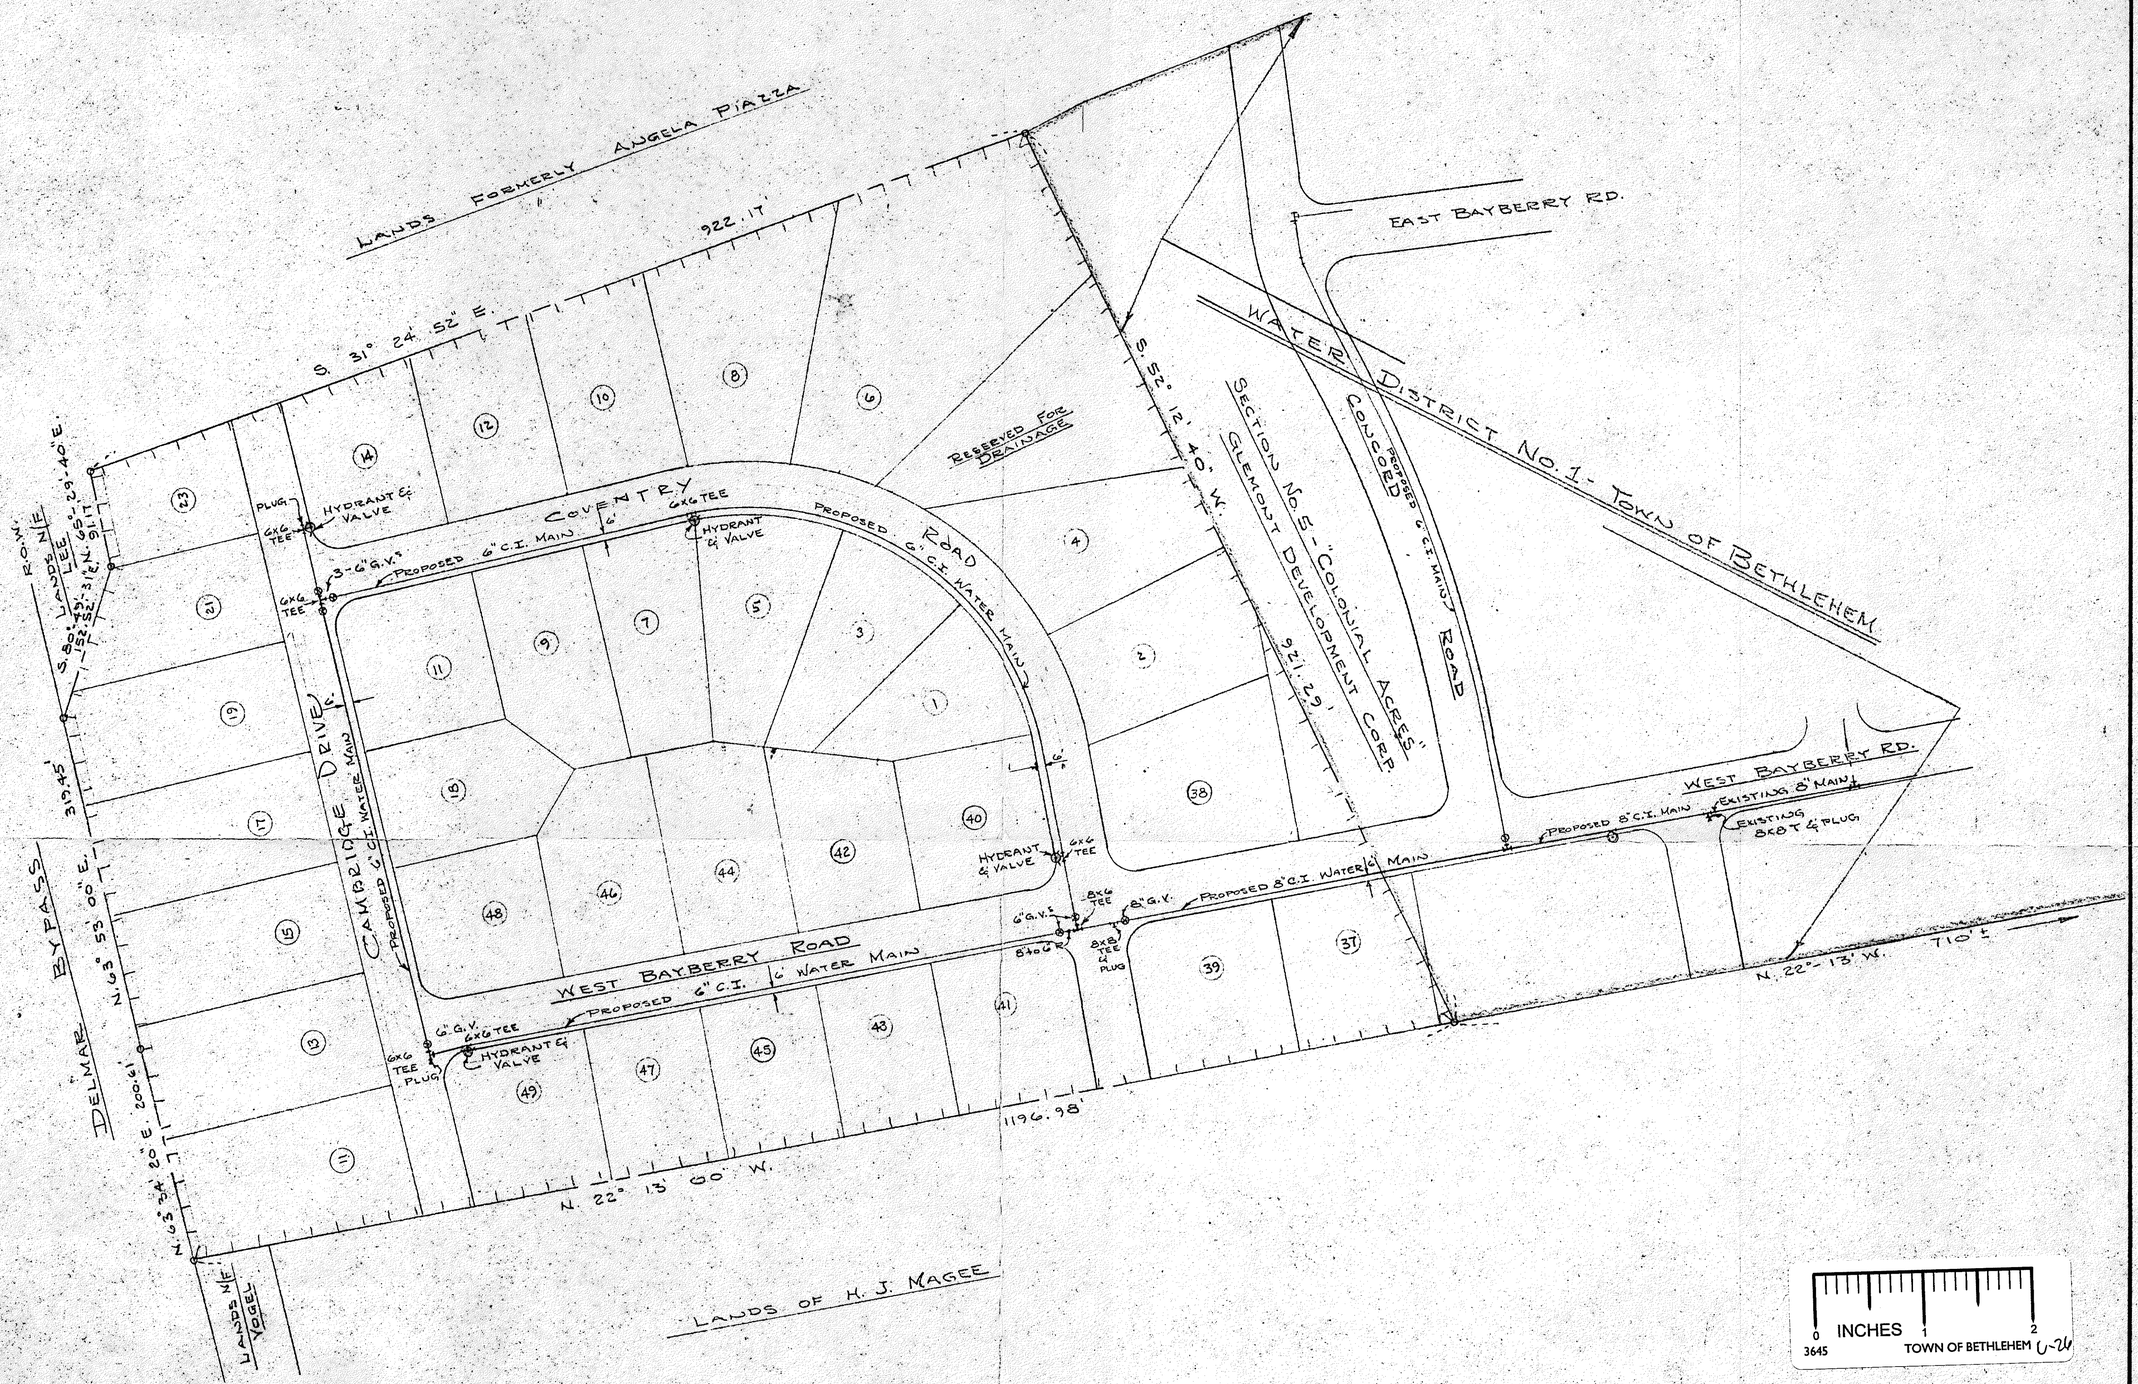

COLONIAL ACRES

NUMBER LOT IN EXTENSION: 34

AREA PROPOSED EXTENSION: 20.3± ACRES

PROFESSIONAL ENGINEER
RHEIN VOGEL JR.
31751
REGISTERED OF THE STATE OF NEW YORK

RECORD OF WORK	DATE	

PROPOSED EXTENSION TO WATER DISTRICT NO. 1 - TOWN OF BETHLEHEM

TOWN OF BETHLEHEM	COUNTY: ALBANY N.Y.
SCALE: 1" = 100'	DATE: DECEMBER 1, 1964

C. T. MALE ASSOCIATES
3010 TROY ROAD
SCHENECTADY, NEW YORK

MAP BY: Rhein Vogel, Jr.
LIC. NO.: P.E. 31,751
NO. 64-A-119-L

ALBANENE® TRACING PAPER 72010