NO.	DATE	DESCRIPTION
8	1-2-91	DIVISION LINE ALONG CEMETERY REVISED
9	1-22-91	DIVISION LINE ALONG CEMETERY REVISED
10	1-24-91	DIVISION LINE ALONG CEMETERY REVISED
11	1-30-91	20 EASEMENT ALONG CEMETERY REVISED
12	1-30-91	20 EASEMENT @ REAR OF 56. 90BWHITE REVISED
13	1-31-91	BEARINGS REVISED
14	2-4-91	DEED INFO ADDED

REVISIONS

NO.	DATE	DESCRIPTION
1	9-23-88	REVISED
2	3-2-89	WATER,STORM & SANITARY REVISED
3	6/8/89	MALLARD ROAD REVISED
4	7/21/89	STORM & SANITARY REVISED PER A.C.H.D.
5	8/3/89	MISC. REVISIONS
6	10/6/89	SEWER DIST LINE ADDED
7	10/23/89	NOTES ADDED AND TITLE REVISED
	11/15/89	FILED ALB. CO. CLERK: MAP # 9029 DR. # 172

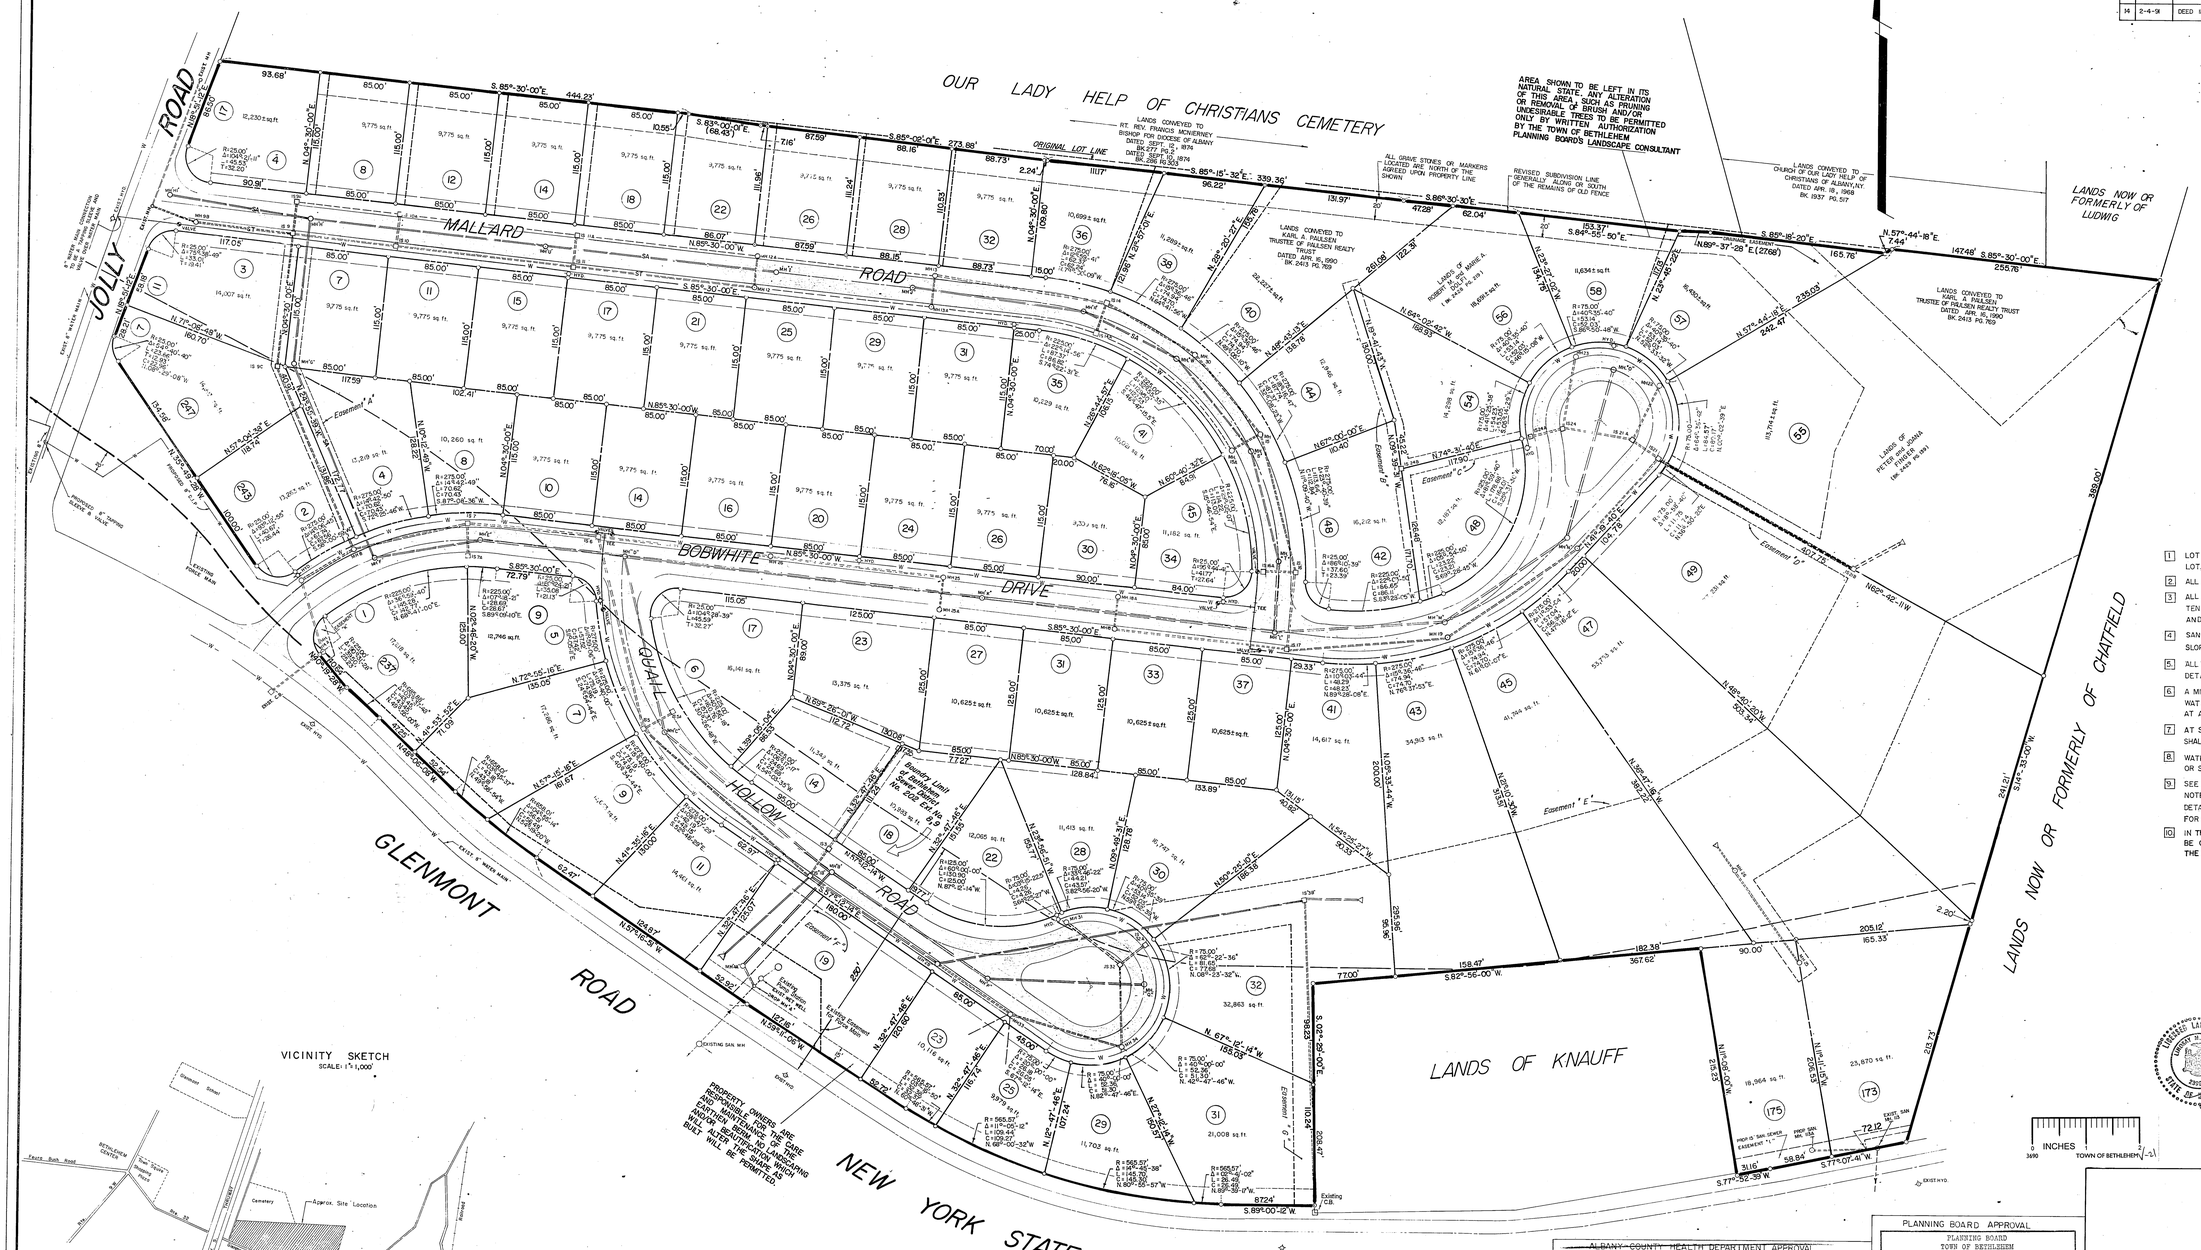
OUR LADY HELP OF CHRISTIANS CEMETERY
ORIGINAL LOT LINE
AREA SHOWN TO BE LEFT IN ITS NATURAL STATE. ANY ALTERATION OF THIS AREA, SUCH AS PRUNING OR REMOVAL OF BRUSH AND/OR UNDESIRABLE TREES TO BE PERMITTED ONLY BY WRITTEN AUTHORIZATION BY THE TOWN OF BETHLEHEM PLANNING BOARD'S LANDSCAPE CONSULTANT
LANDS NOW OR FORMERLY OF LUDWIG
LANDS OF CHATFIELD
LANDS OF KNAUFF
NEW YORK STATE HIGHWAY NO. 367
GLENMONT ROAD
JOLLY ROAD
MALLARD ROAD
BOBWHITE DRIVE
QUAIL HOLLOW ROAD
VICINITY SKETCH
SCALE: 1" = 1,000'
Approx. Site Location
Cemetery
Easement "A"
Easement "B"
Easement "C"
Easement "D"
Easement "E"
Easement "F"
Easement "G"
Easement "H"
Easement "I"
Easement "J"
Easement "K"
Easement "L"
