
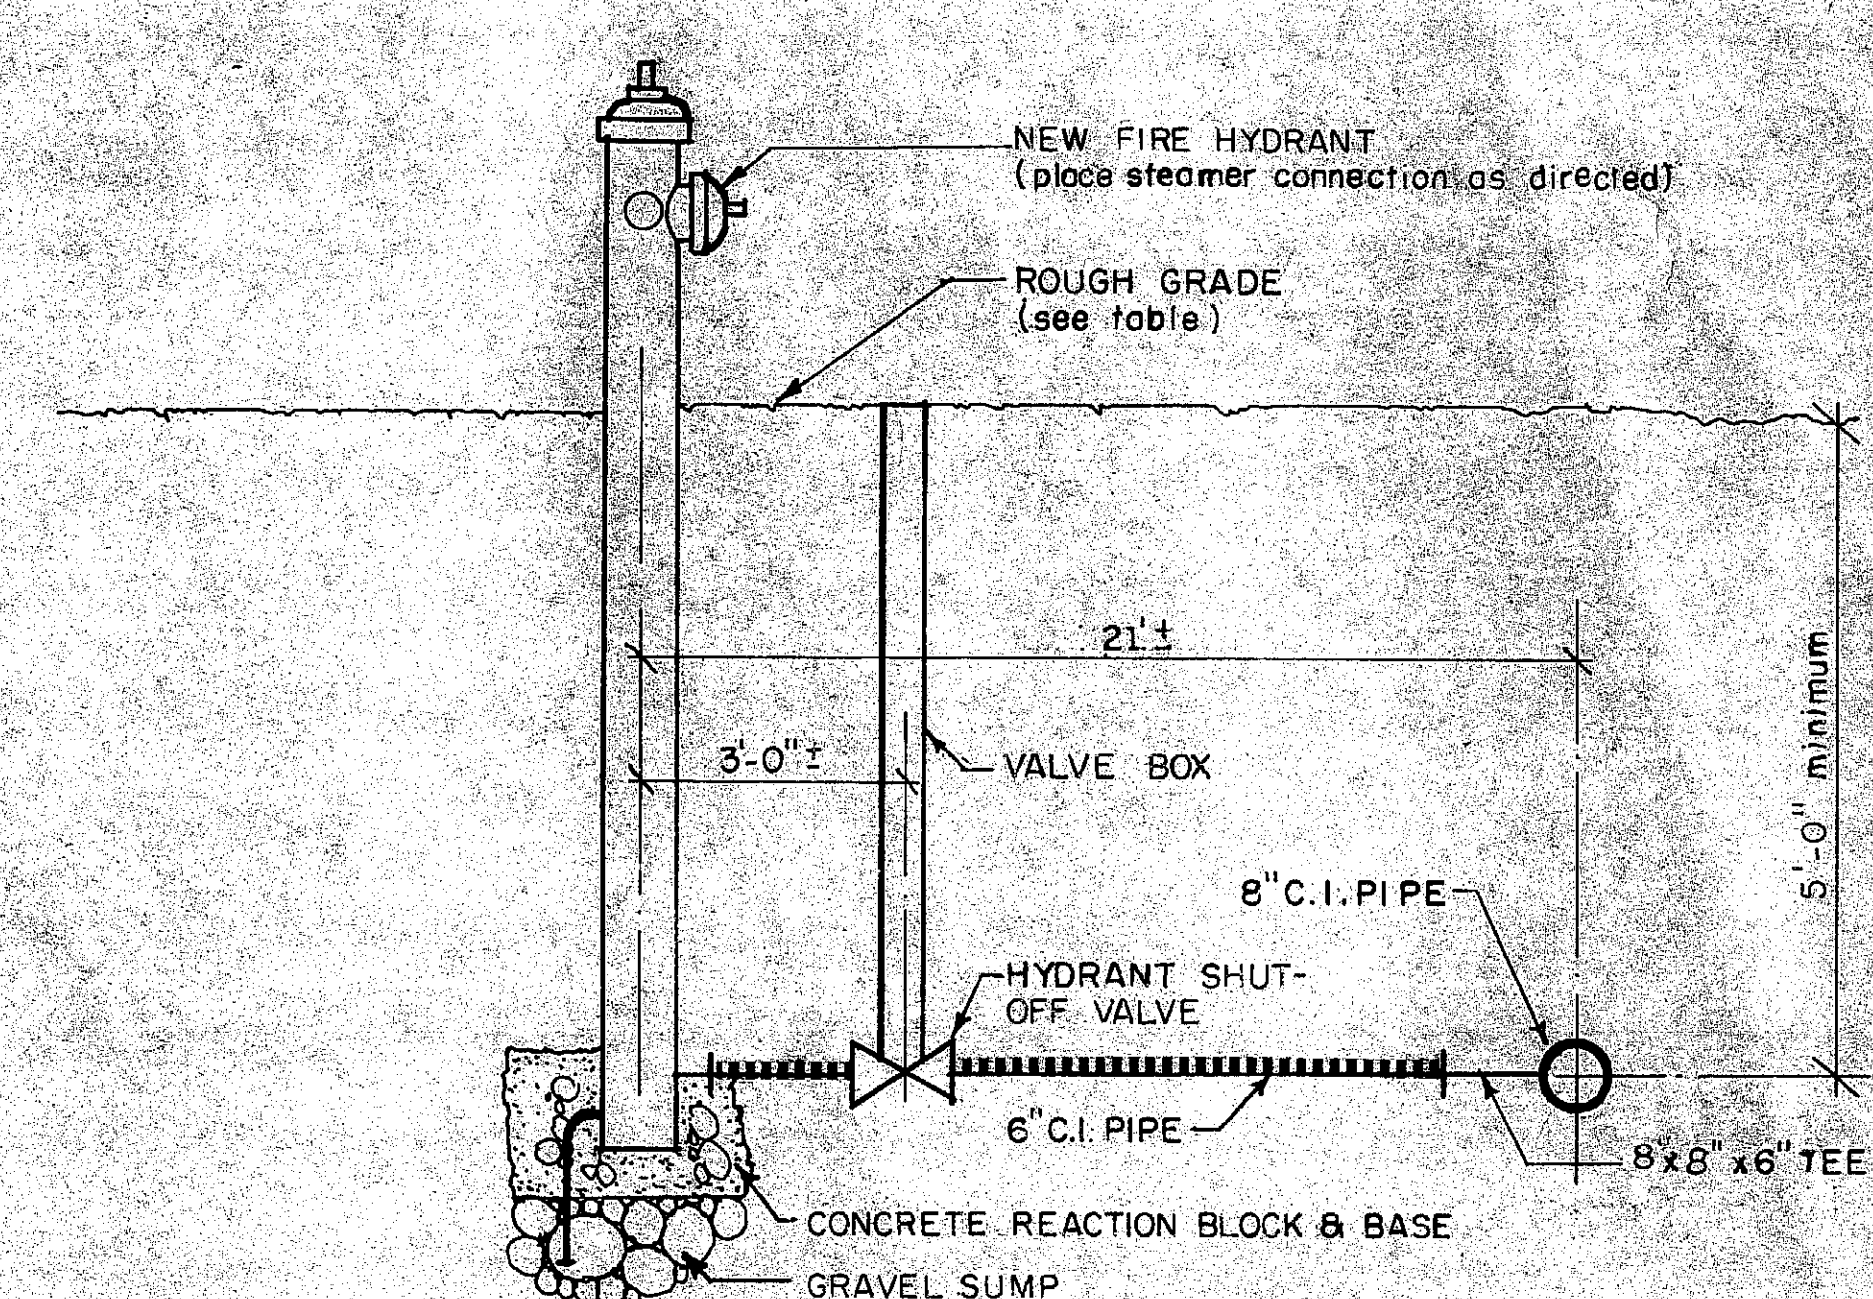
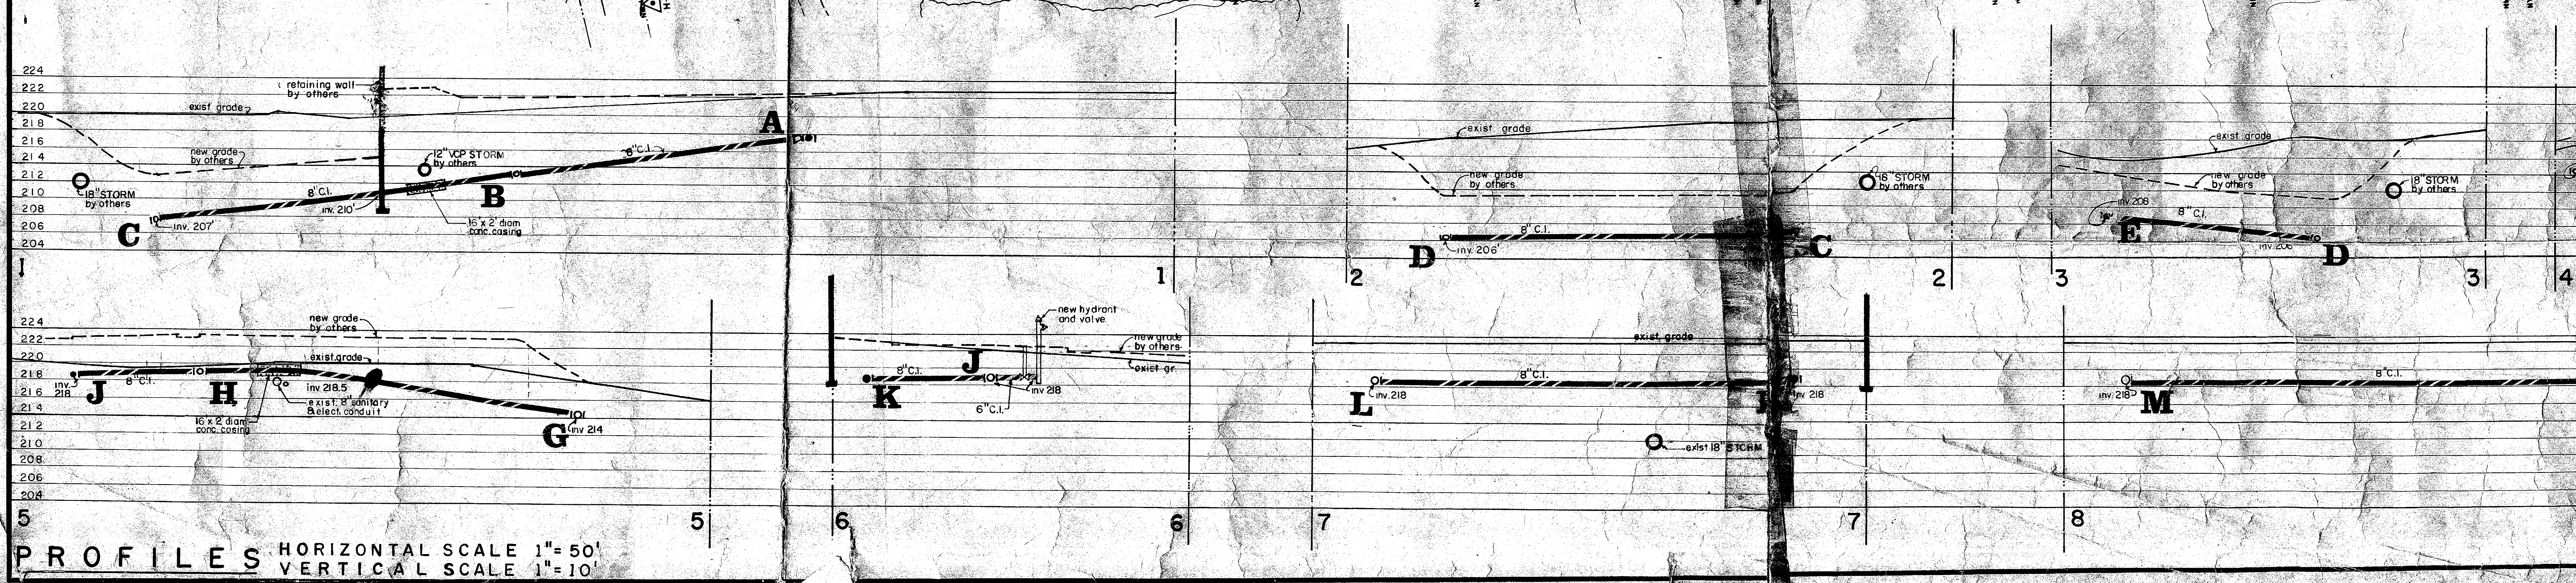


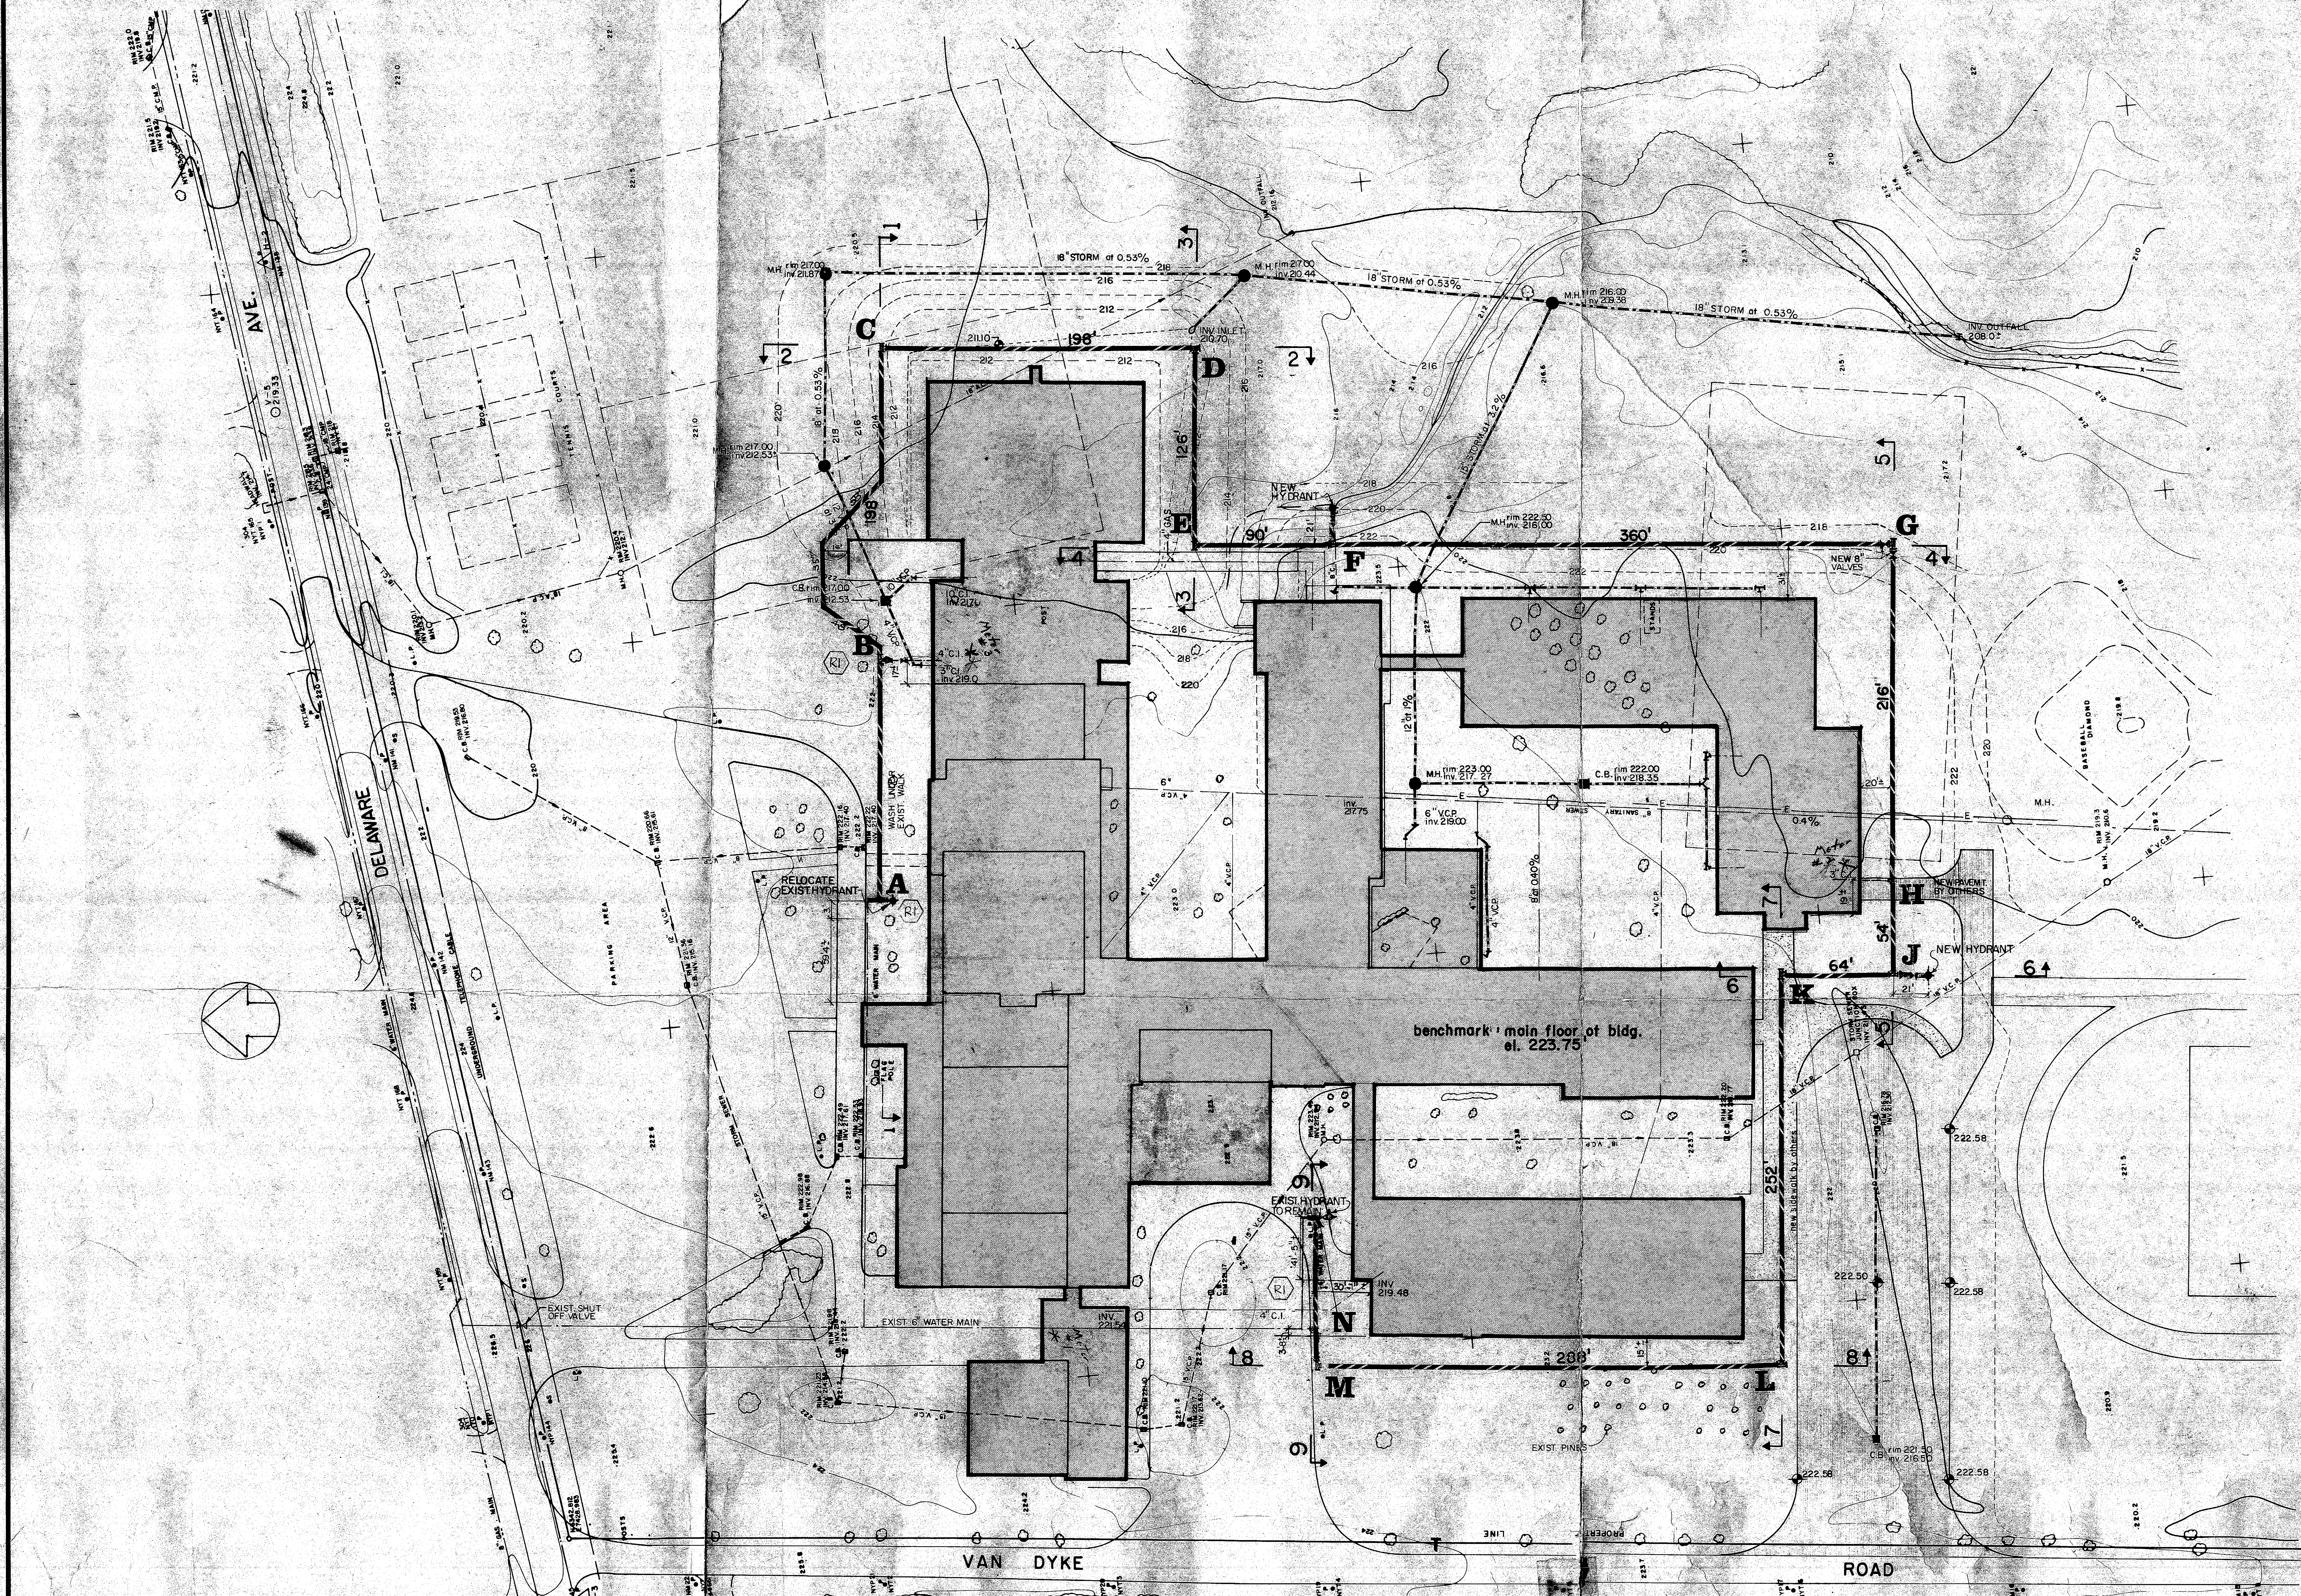

DETAIL "I" new fire hydrants



NOTE:
building includes existing & new construction in progress.
dimensions from pipe to building are approximate.

LEGEND

- FIRE HYDRANT
- NEW 8" C.I. WATER MAIN
- NEW 6" C.I. WATER PIPE
- NEW PIPE BY OTHERS
- NEW CONTOURS BY OTH.
- EXISTING CONTOURS (PRIOR TO START OF CURRENT CONSTRUCTION WORK)
- MANHOLE BY OTHERS
- CATCH BASIN BY OTH.

SCHEDULE OF FITTINGS

MARK	FITTING OR DETAIL
A	NEW 8" C.I. VALVE
B	NEW 8" C.I. VALVE
C DEG KLM	NEW 8" C.I. VALVE
H	NEW 8" C.I. VALVE
F	SEE DETAIL "I"
J	SEE DETAIL "I"
N	NEW 8" C.I. VALVE

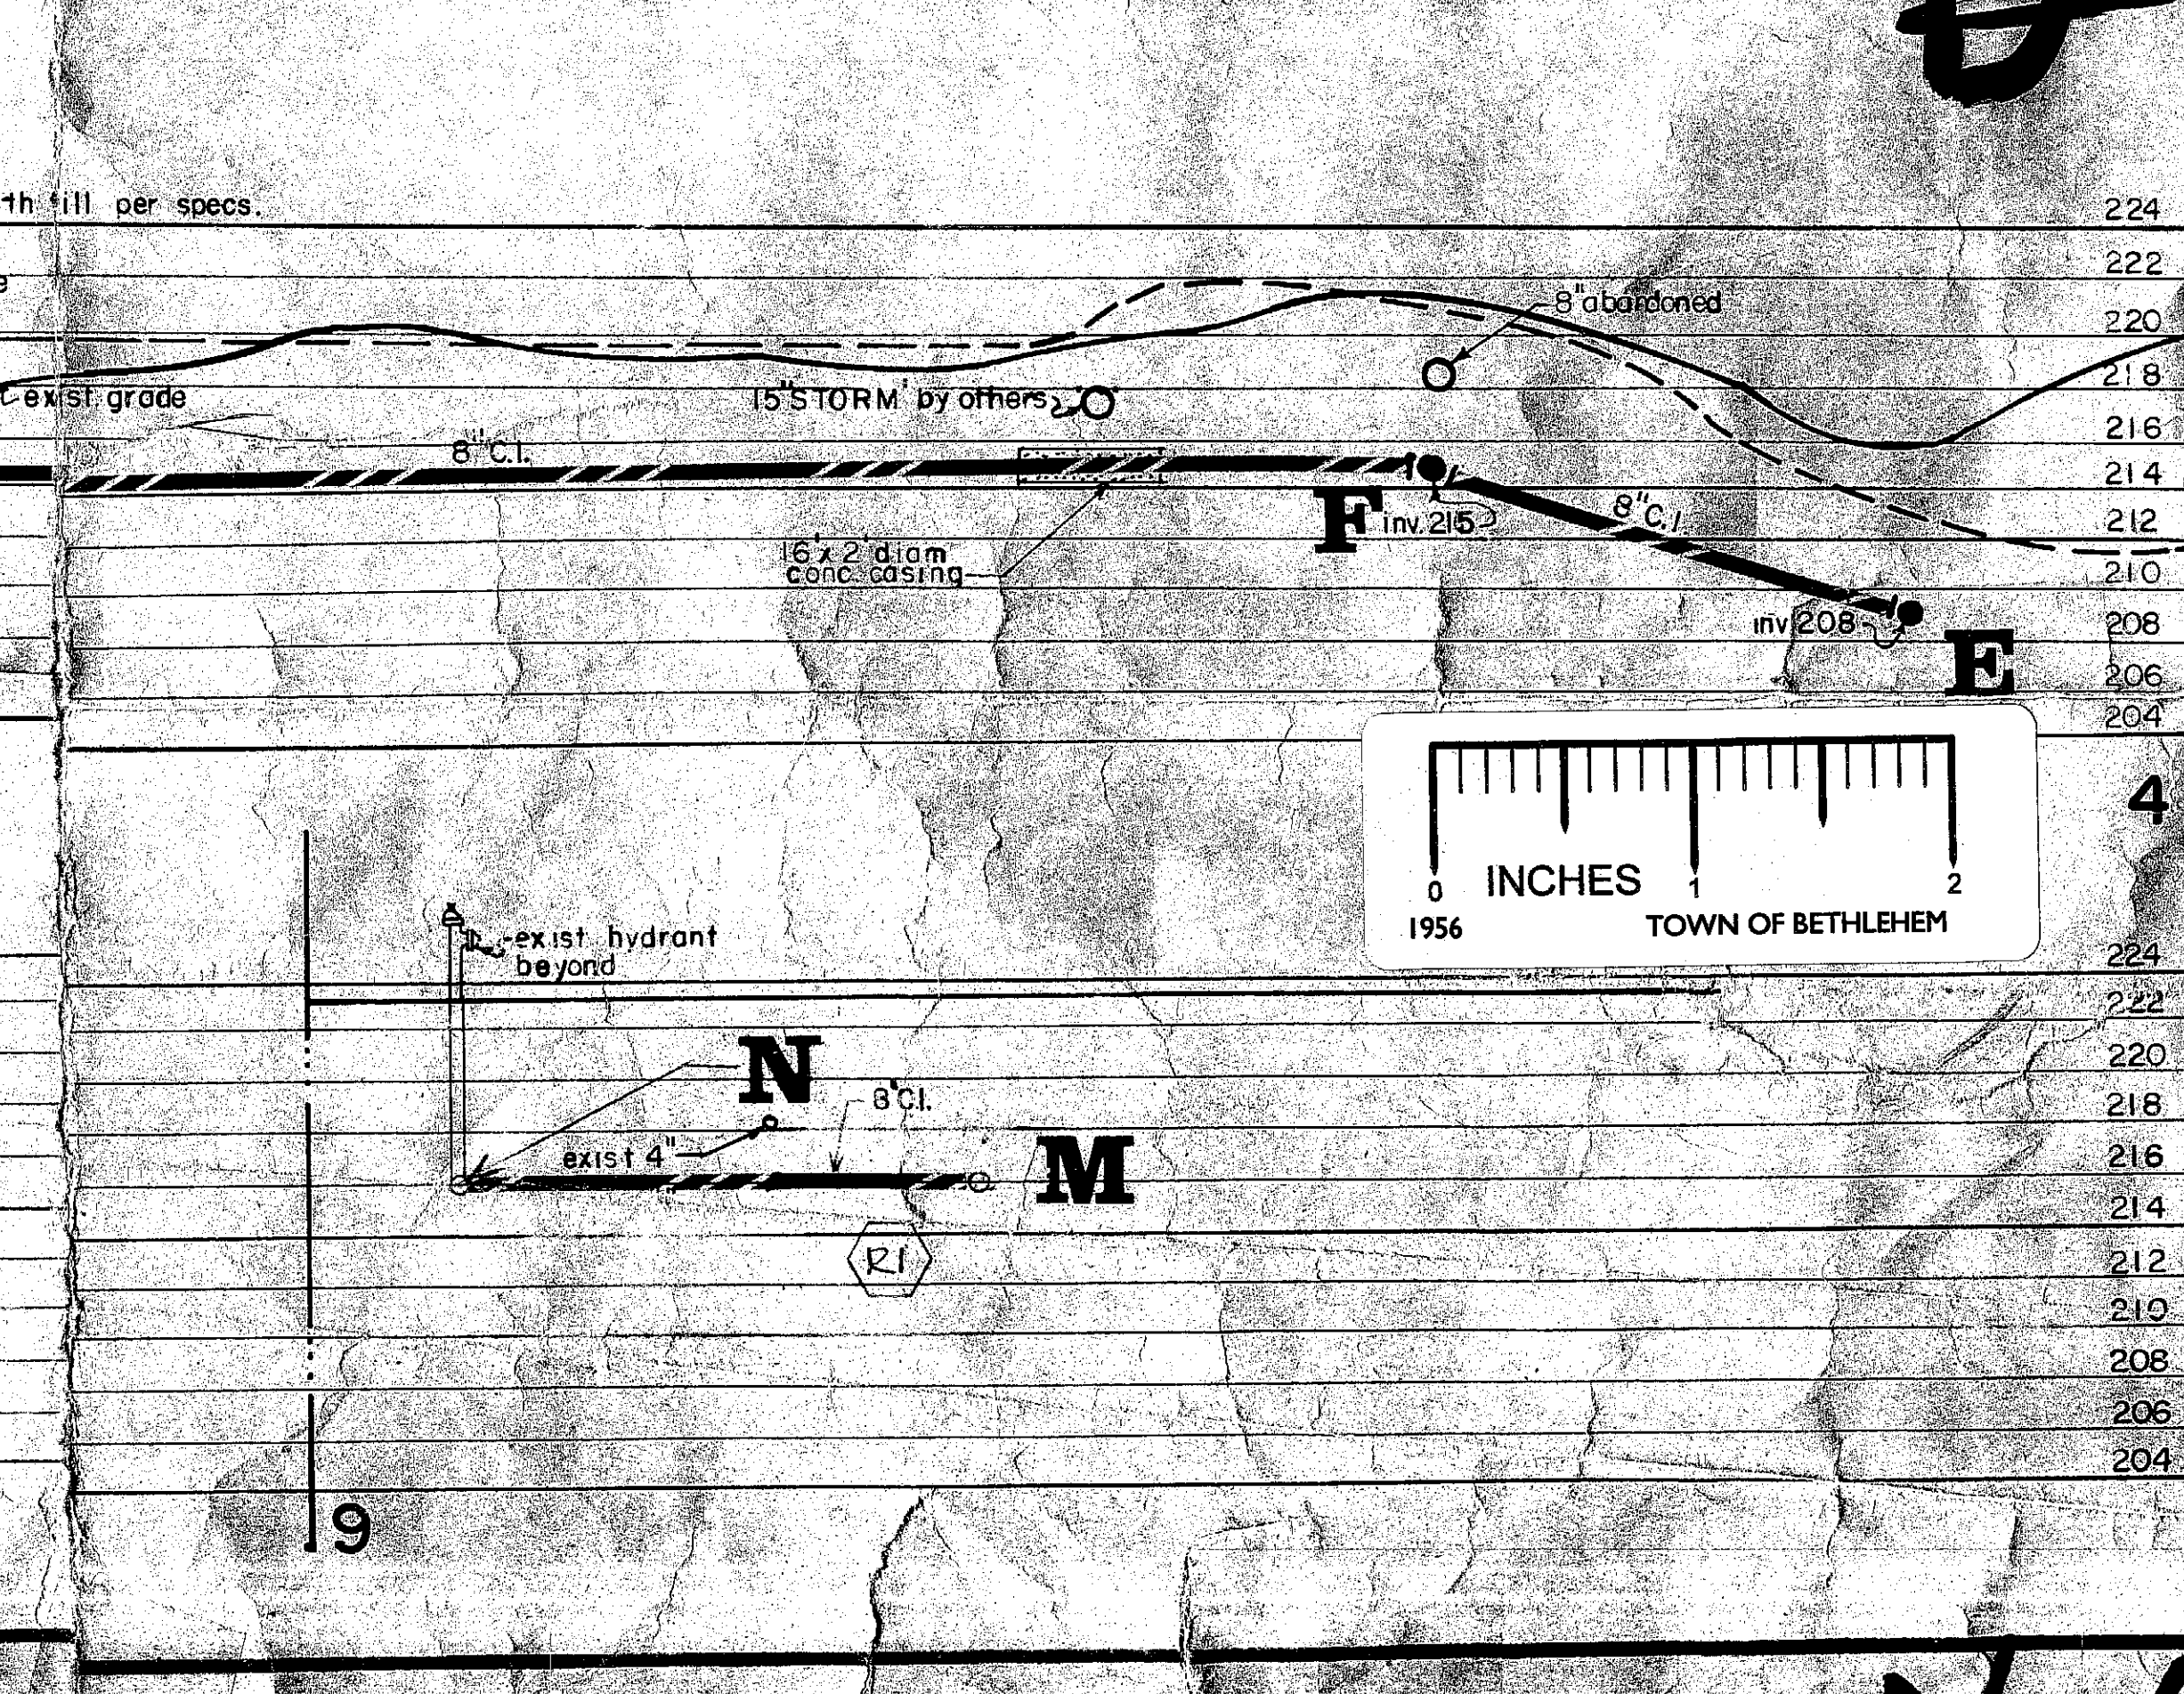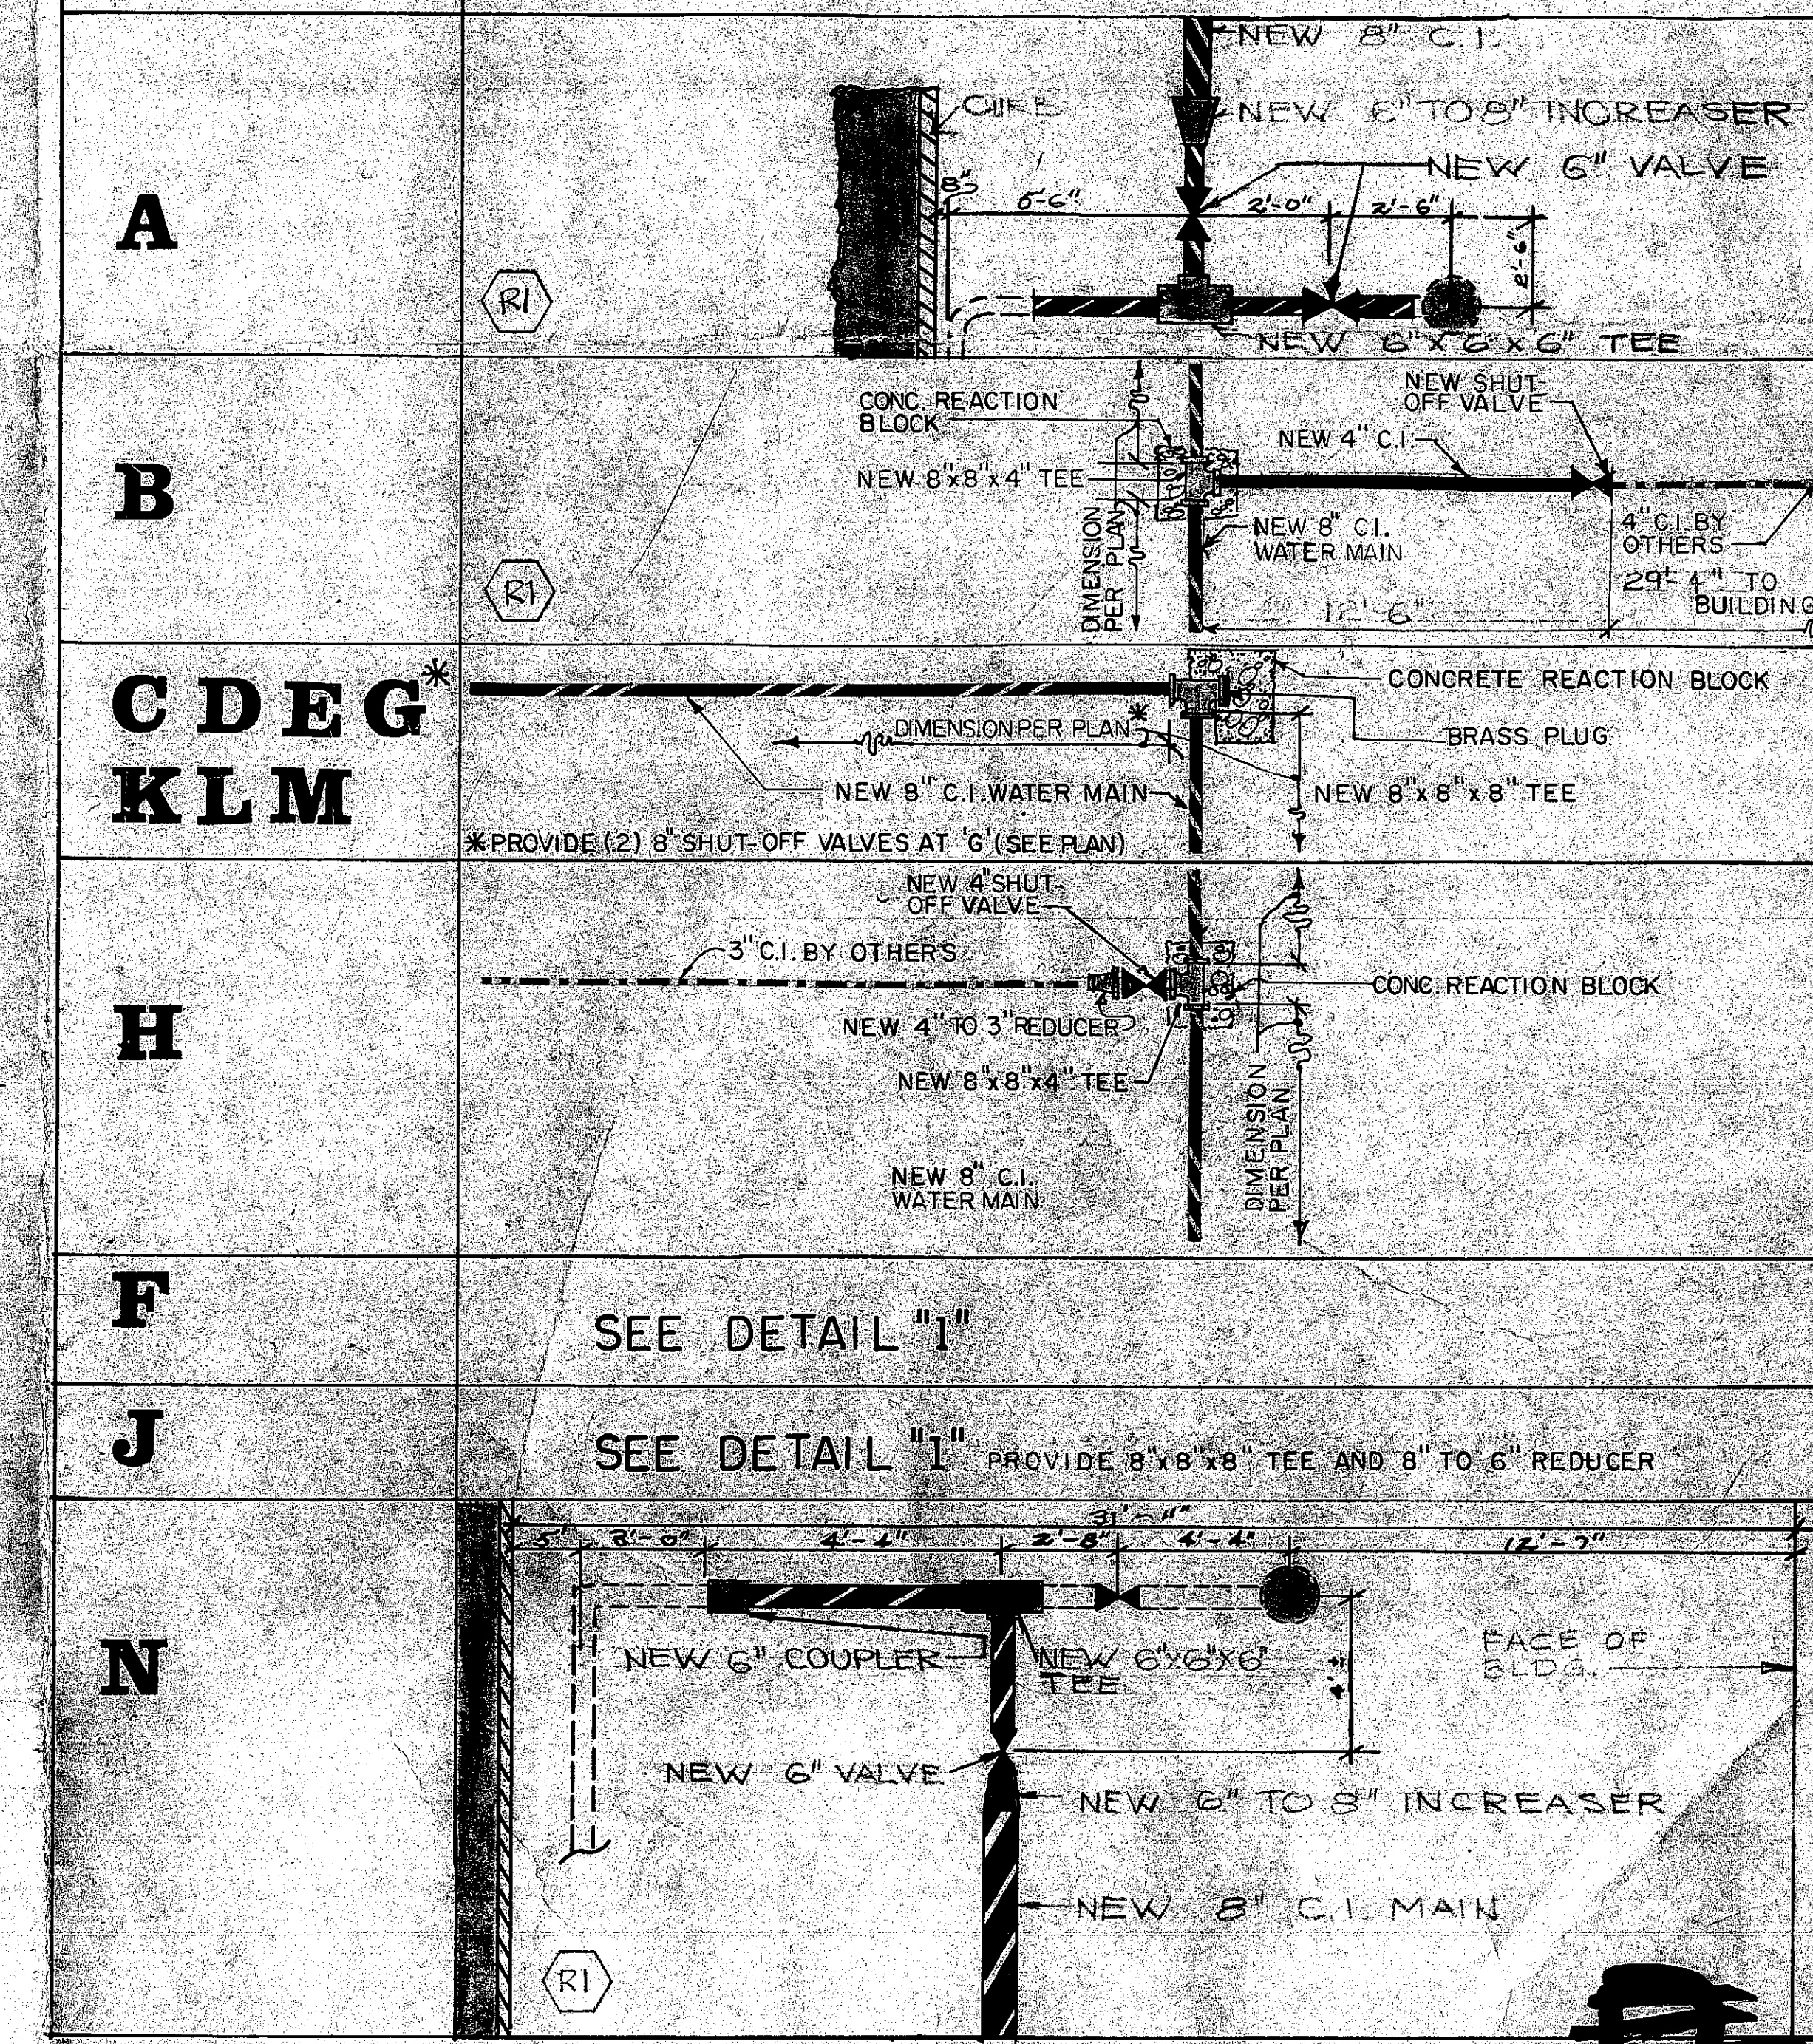

DRAWING NO. W-1

ALTERATIONS AND ADDITIONS

BETHLEHEM CENTRAL SENIOR HIGH SCHOOL

CENTRAL SCHOOL DISTRICT NO. 13
TOWNSHIP OF ALBANY, NEW YORK

BLATNER, MENDEL, MESICK, ARCHITECTS

BEVEN NORTH PEARL STREET
ALBANY, NEW YORK 12207

NEW WATER LATERAL INSTALLATION

PLAN AND DETAILS

THIS CONTRACTOR SHALL VERIFY ALL DIMENSIONS AT JOBS LOCATIONS AND DIMENSIONS OF WORK OF OTHER CONTRACTORS SHOWN HEREON ARE APPROPRIATE. VERIFY SAME WITH OTHER CONTRACTORS TO OBTAIN EXACT DATA BEFORE CONSTRUCTION. NO PRESS, CHANGES, OR OTHERS.

DATE: 12/2/57

BY: W. J. Mesick

SCALE: 1" = 50'

DRAWN BY: R. E. D.

CHECKED BY: W. J. Mesick

DATE: 12/2/57

DRAWING NO. W-1

W-1