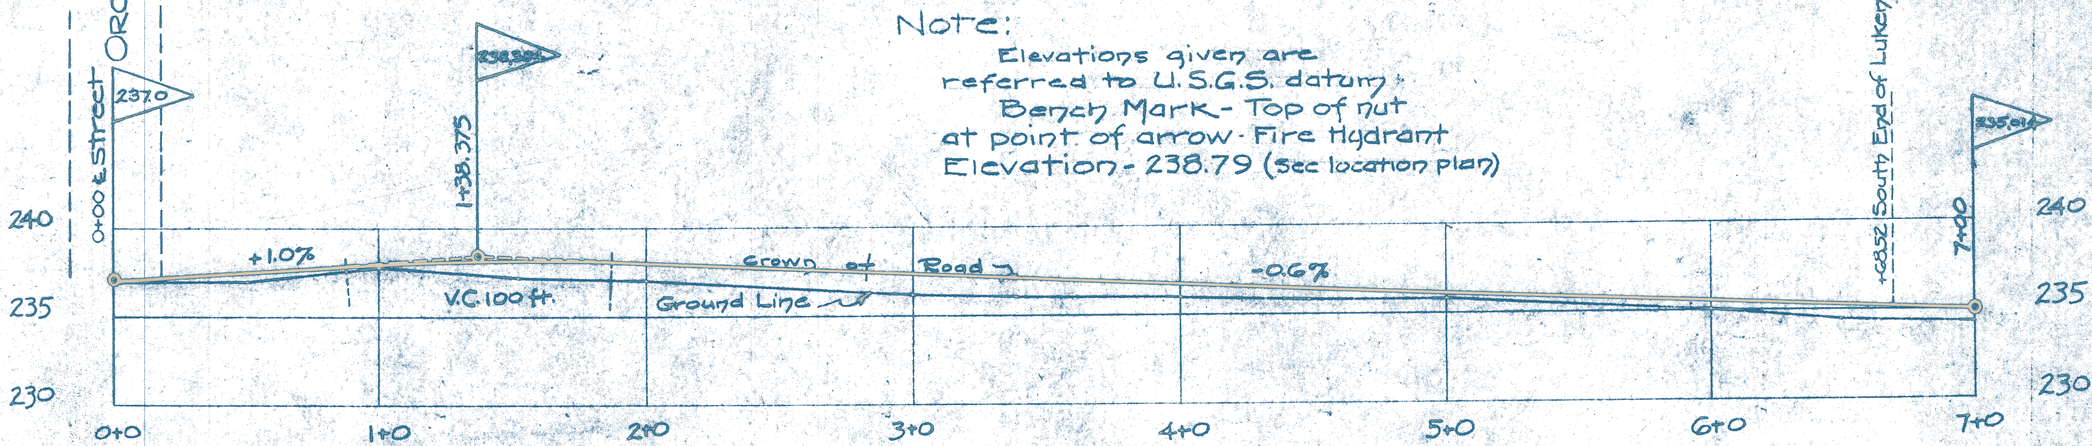

Note:
Elevations given are referred to U.S.G.S. datum.
Bench Mark - Top of nut at point of arrow - Fire Hydrant
Elevation - 238.79 (see location plan)

Horizontal Scale 1"-40'
Vertical Scale 1"-6'

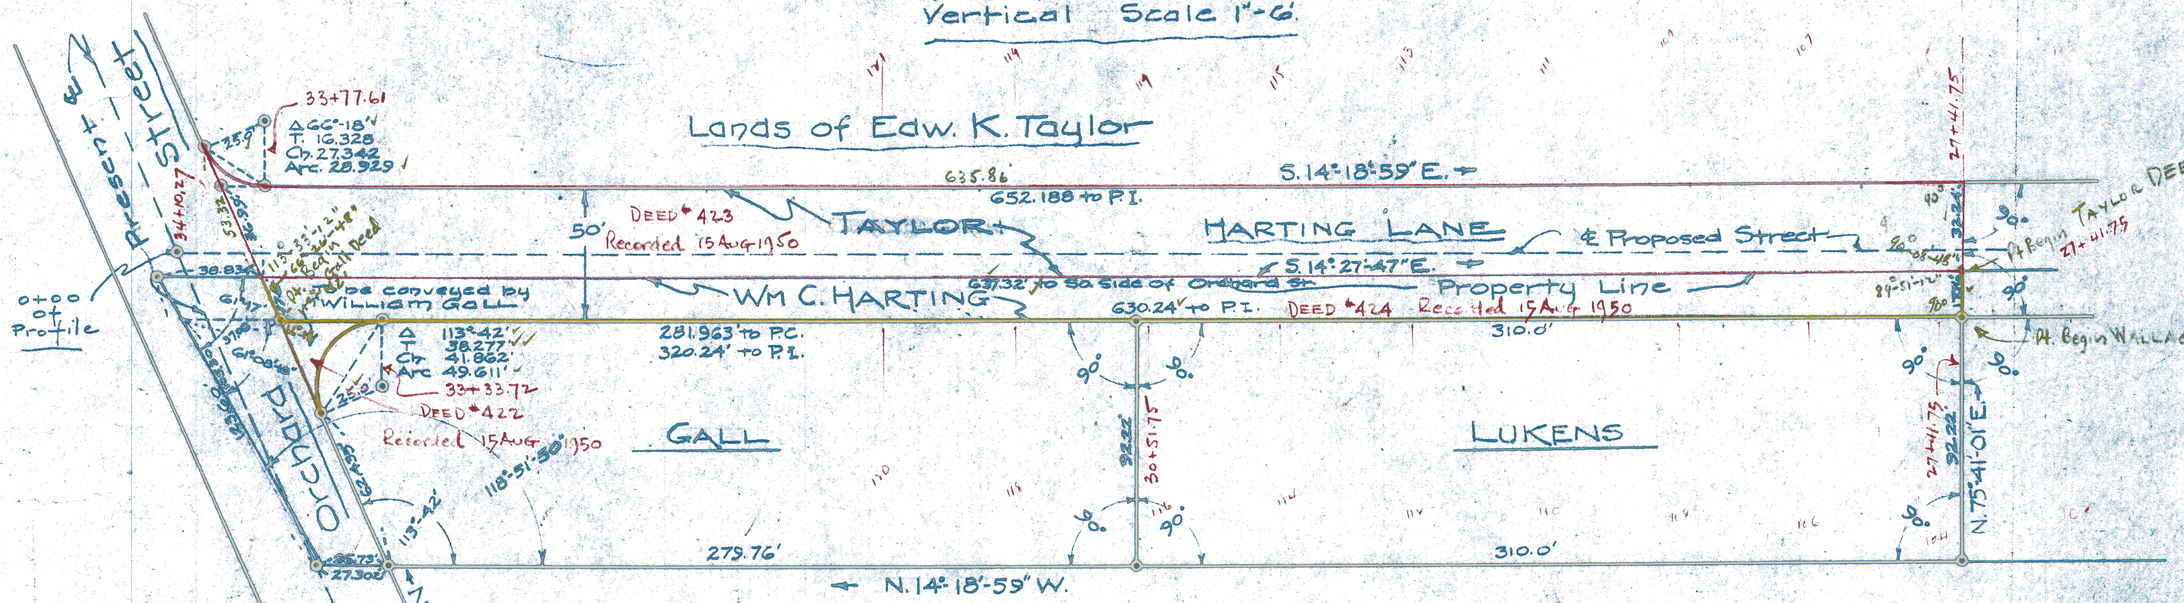

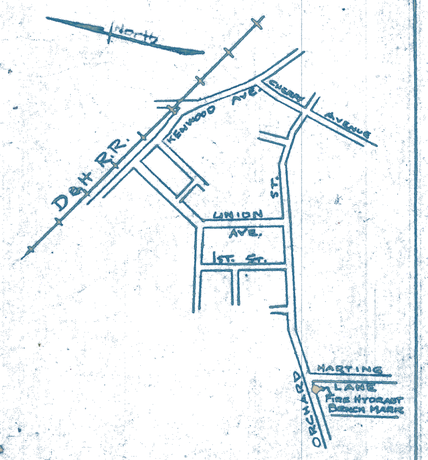

Location Plan
Scale - 1"-1000'±

See Ltr. to DWO 9 Aug 1950

Map and Profile of Harting Lane Slingerlands

Albany County New York

Scales as shown July 20, 1948

Survey and Map by
Edward W. Boutelle & Son
Civil Engineers & Surveyors
Delmar - N.Y.
N.Y. State License

See - "Map of Property of Edward K. Taylor & Wife and William C. Harting" Slingerlands - Albany Co., N.Y. - dated Sept. 30, 1947, made by Edward W. Boutelle, Licensed Engr. & Surveyor.

This line to measure 5" after reduction