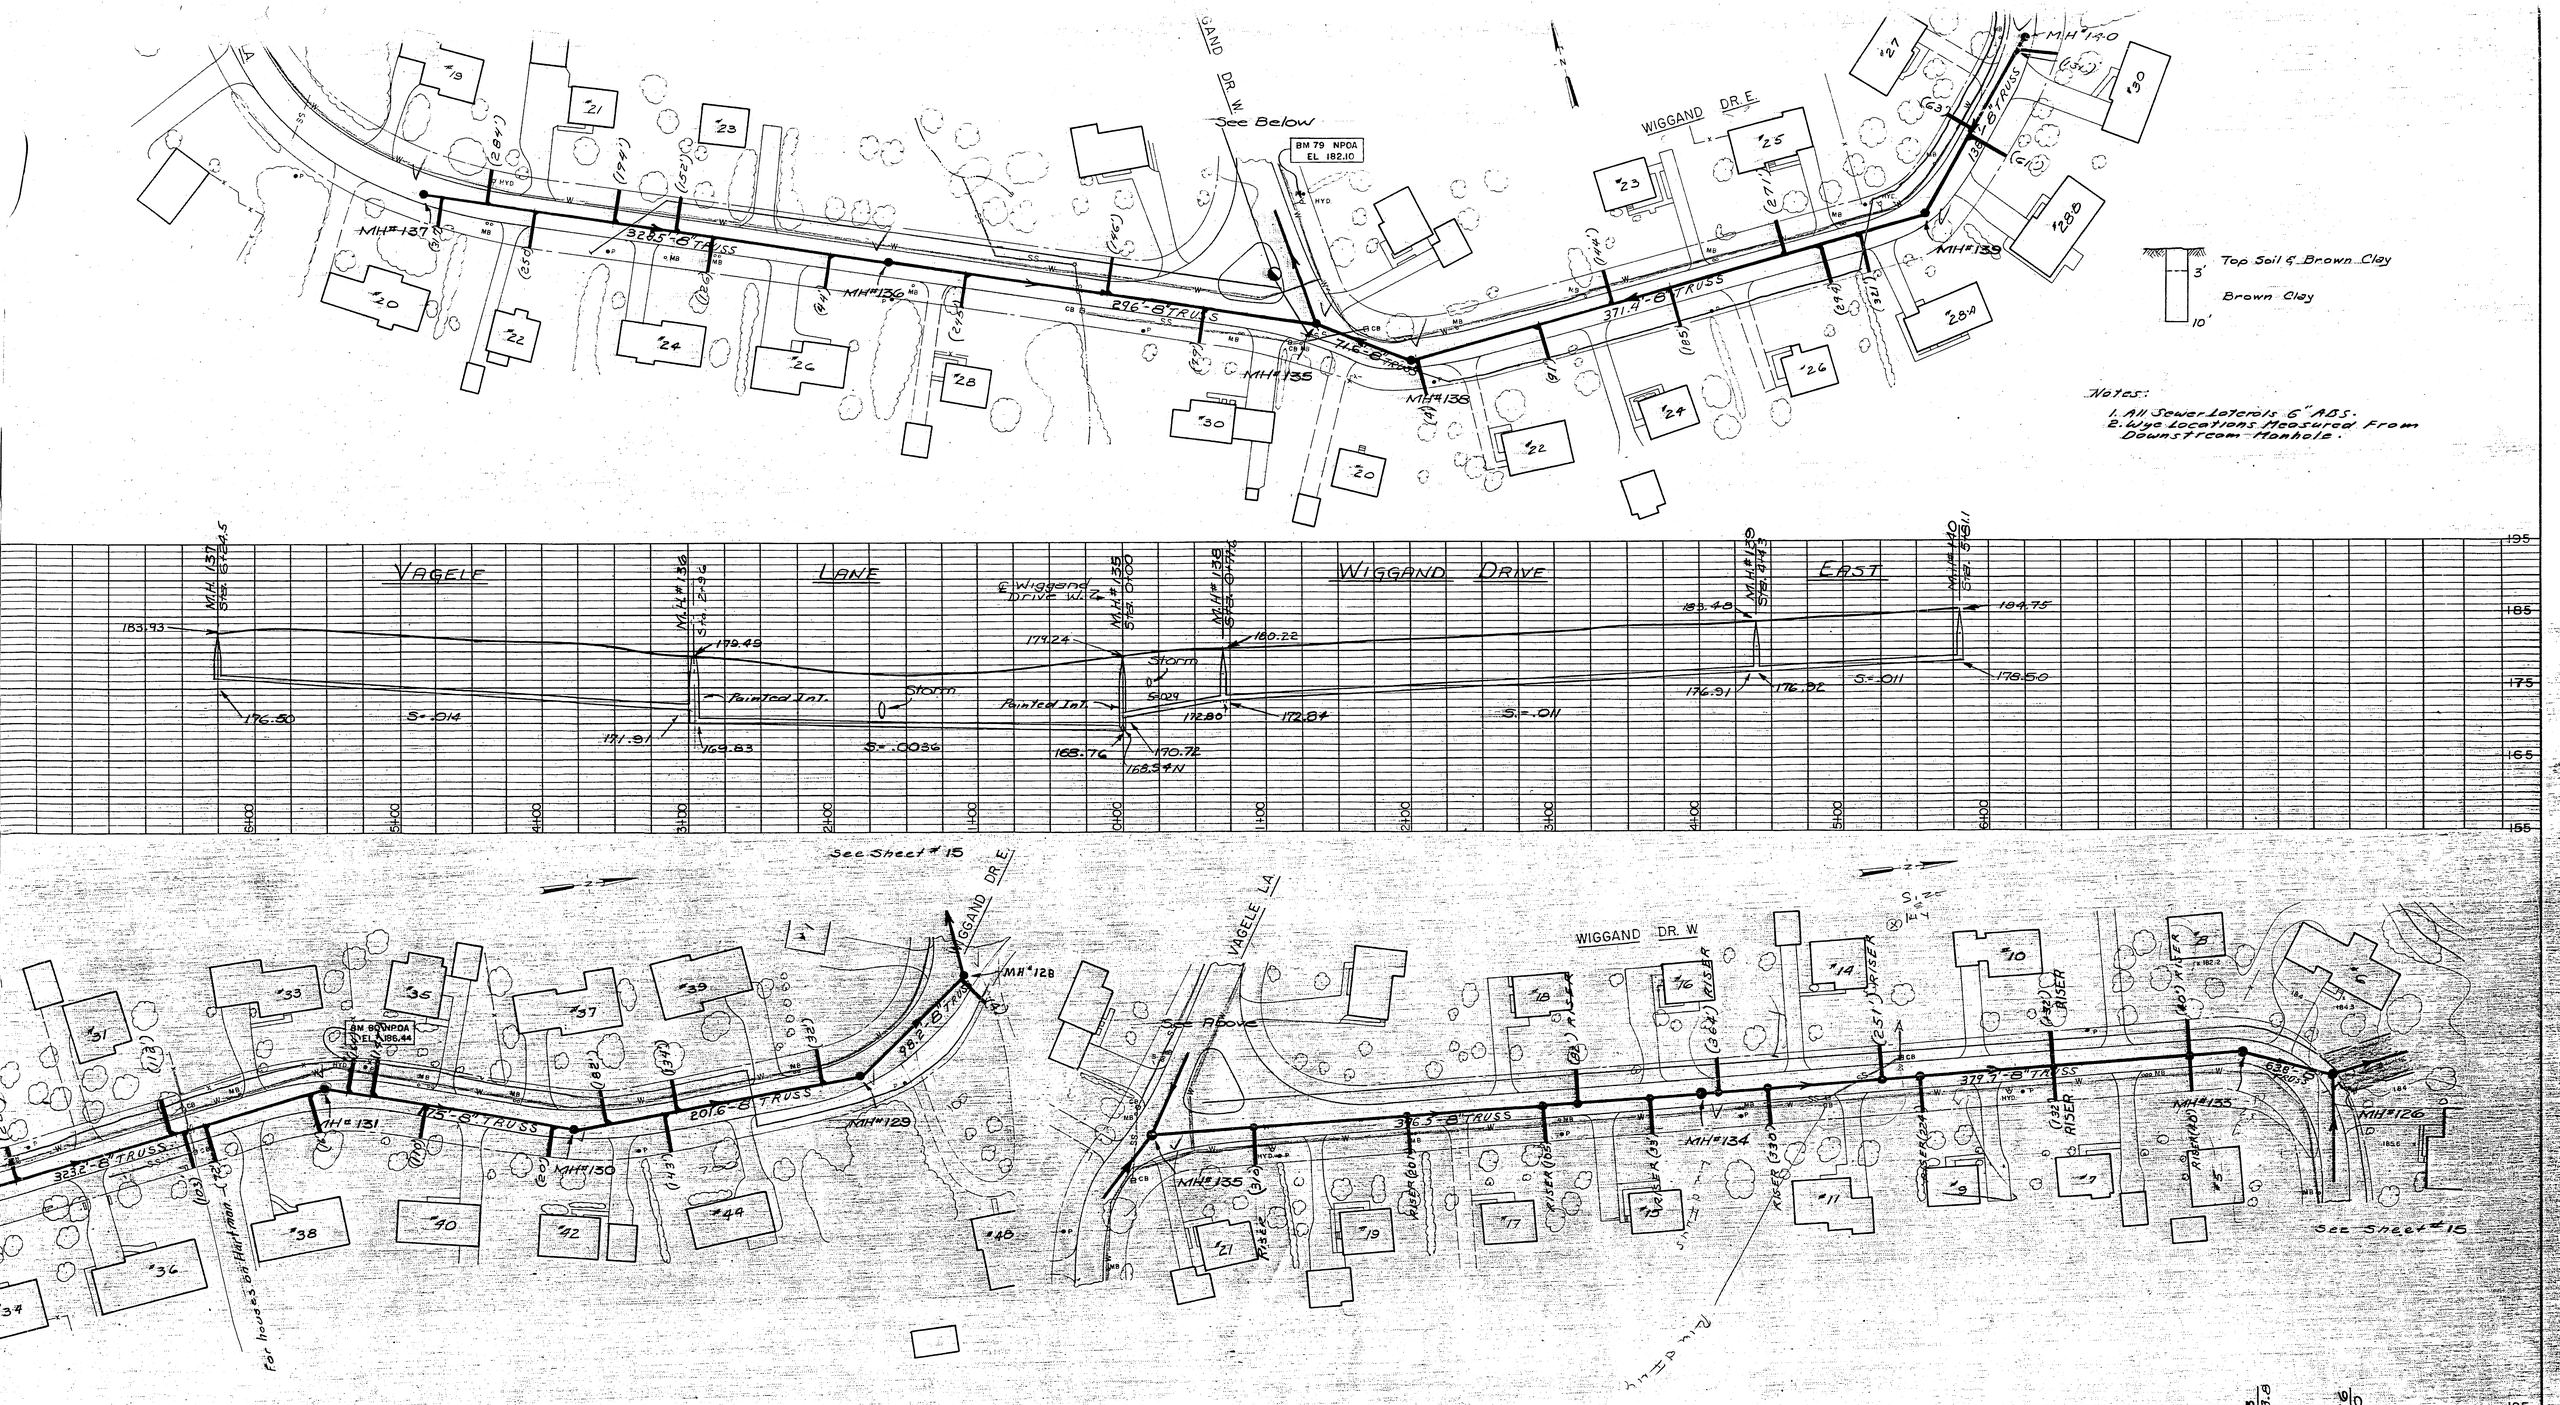

LEGEND

REVISIONS	
DATE	DESCRIPTION

BETHLEHEM SEWER DISTRICT