REVISIONS		
NO.	DATE	DESCRIPTION

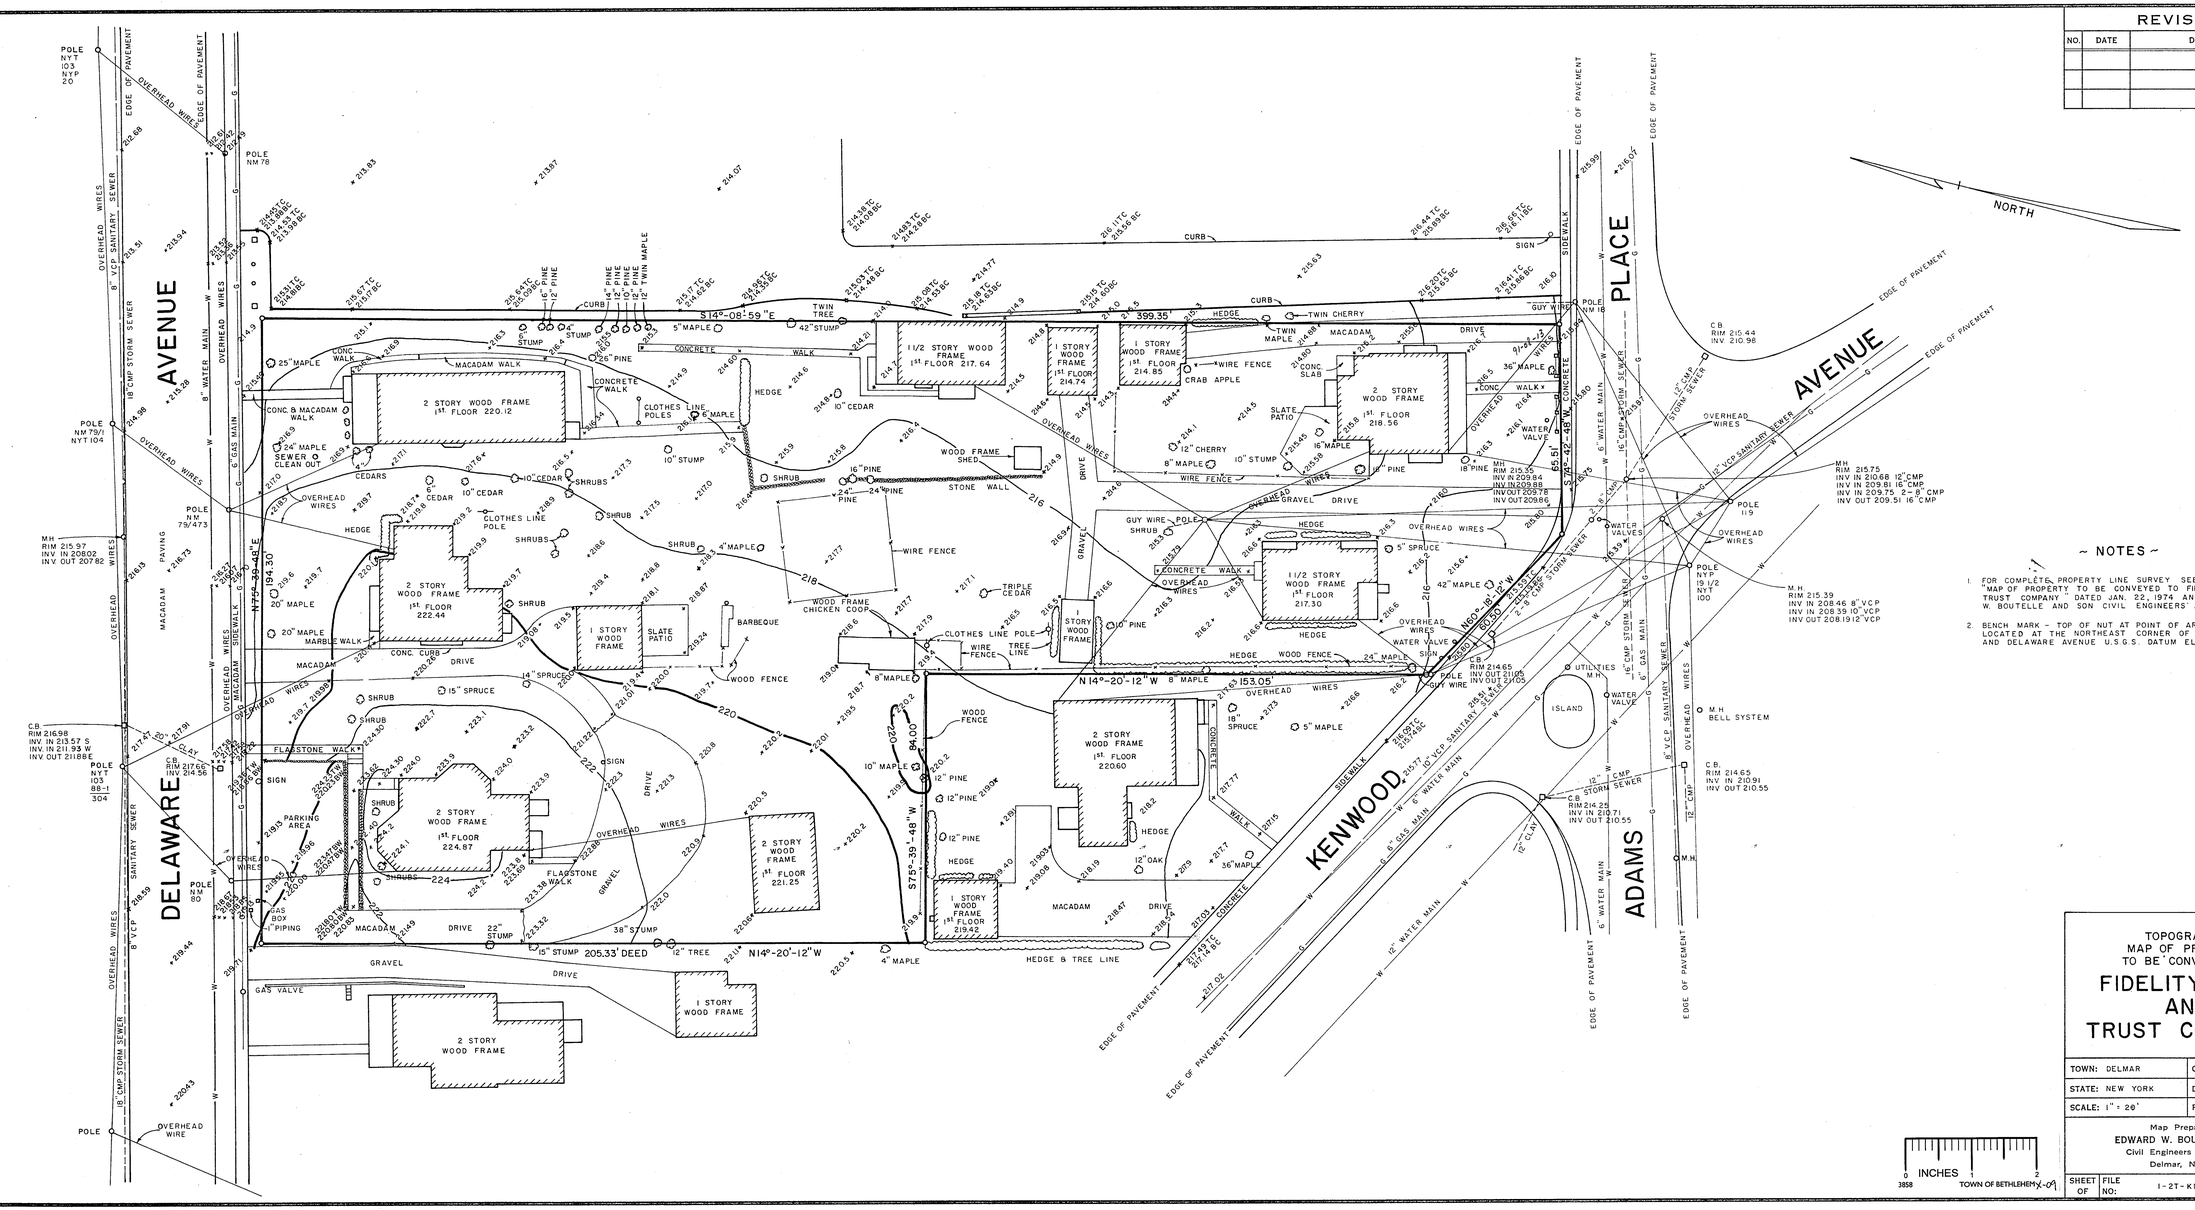

~ NOTES ~

1. FOR COMPLETE PROPERTY LINE SURVEY SEE MAP ENTITLED "MAP OF PROPERTY TO BE CONVEYED TO FIDELITY BANK AND TRUST COMPANY" DATED JAN. 22, 1974 AND MADE BY EDWARD W. BOUTELLE AND SON CIVIL ENGINEERS AND SURVEYORS
2. BENCH MARK - TOP OF NUT AT POINT OF ARROW ON HYDRANT LOCATED AT THE NORTHEAST CORNER OF KENWOOD AVENUE AND DELAWARE AVENUE U.S.G.S. DATUM ELEV. 224.94

TOPOGRAPHIC MAP OF PROPERTY TO BE CONVEYED TO

FIDELITY BANK AND TRUST COMPANY

TOWN: DELMAR	COUNTY: ALBANY
STATE: NEW YORK	DATE: JAN. 24, 1974
SCALE: 1" = 20'	REVISION NO:

Map Prepared by
EDWARD W. BOUTELLE & SON
Civil Engineers & Surveyors
Delmar, New York

SHEET OF	FILE NO:
	1-2T-K17-52-11-L

Recd. 20 Feb 74 fr. LNB.