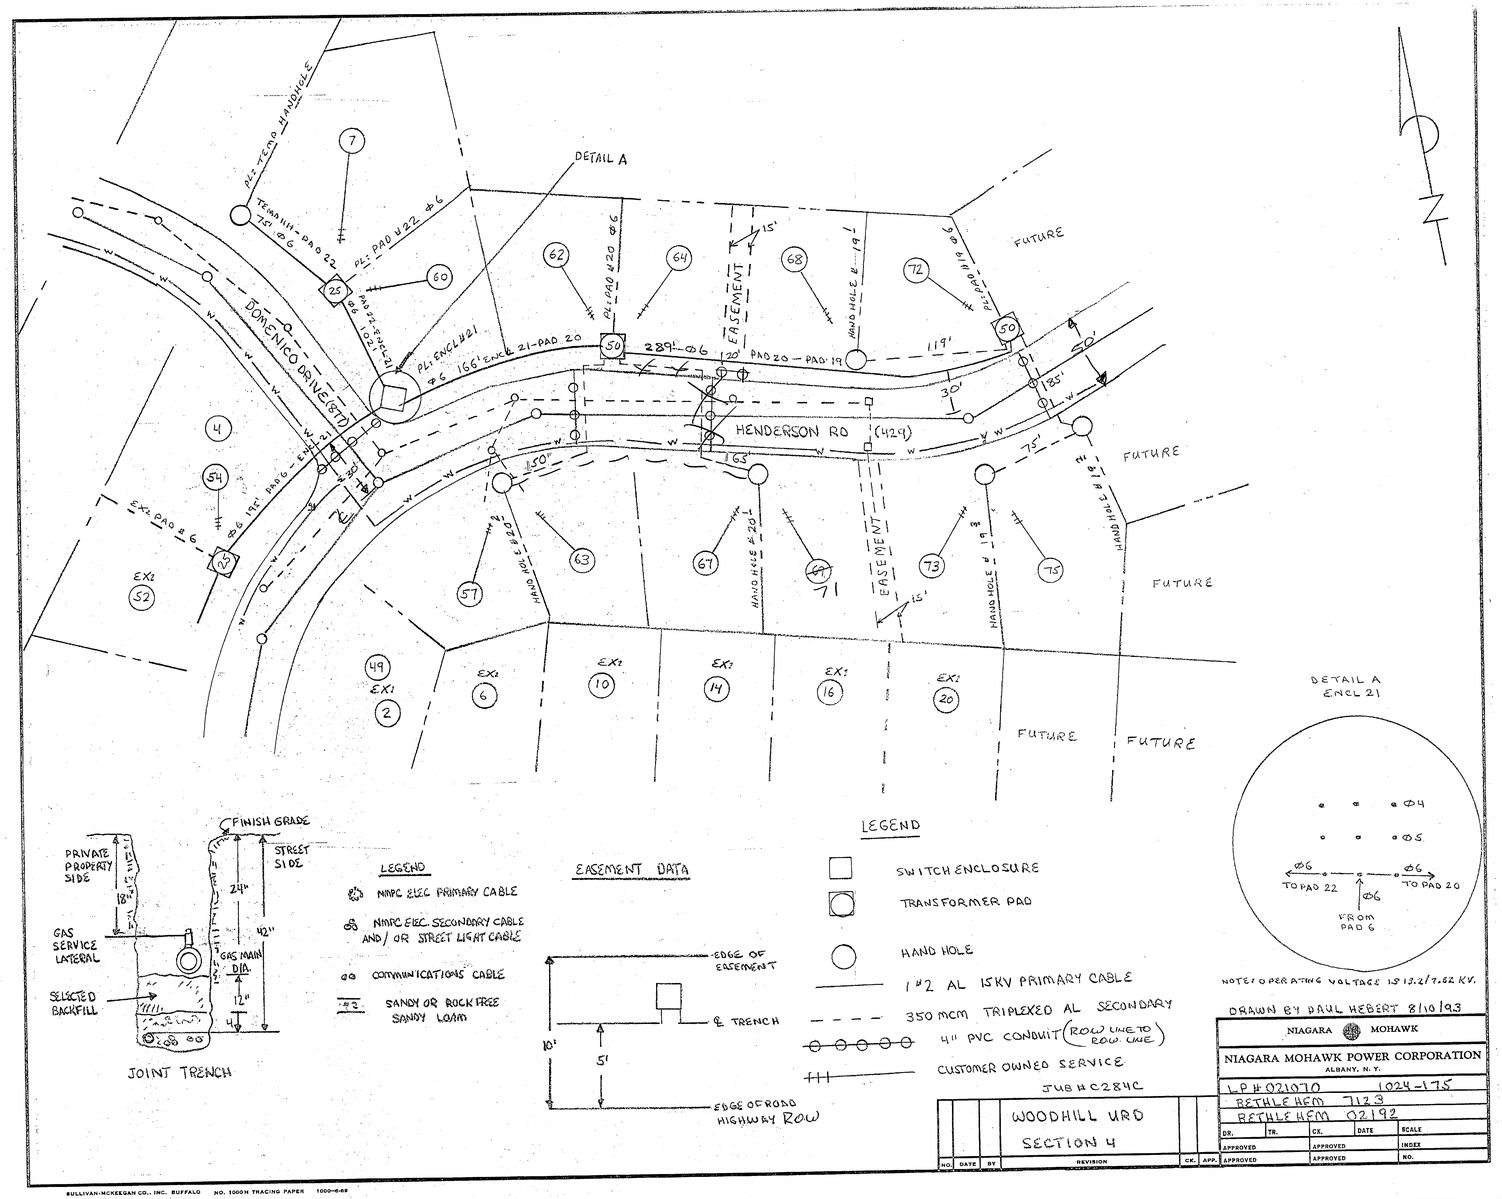

INCHES 0 1 2
3798 TOWN OF BETHLEHEM N-24

PERMIT 93-04