| REVISIONS | | |
|---|---|---|
| NO. | DATE | DESCRIPTION |
| | | |
| | | |
| | | |

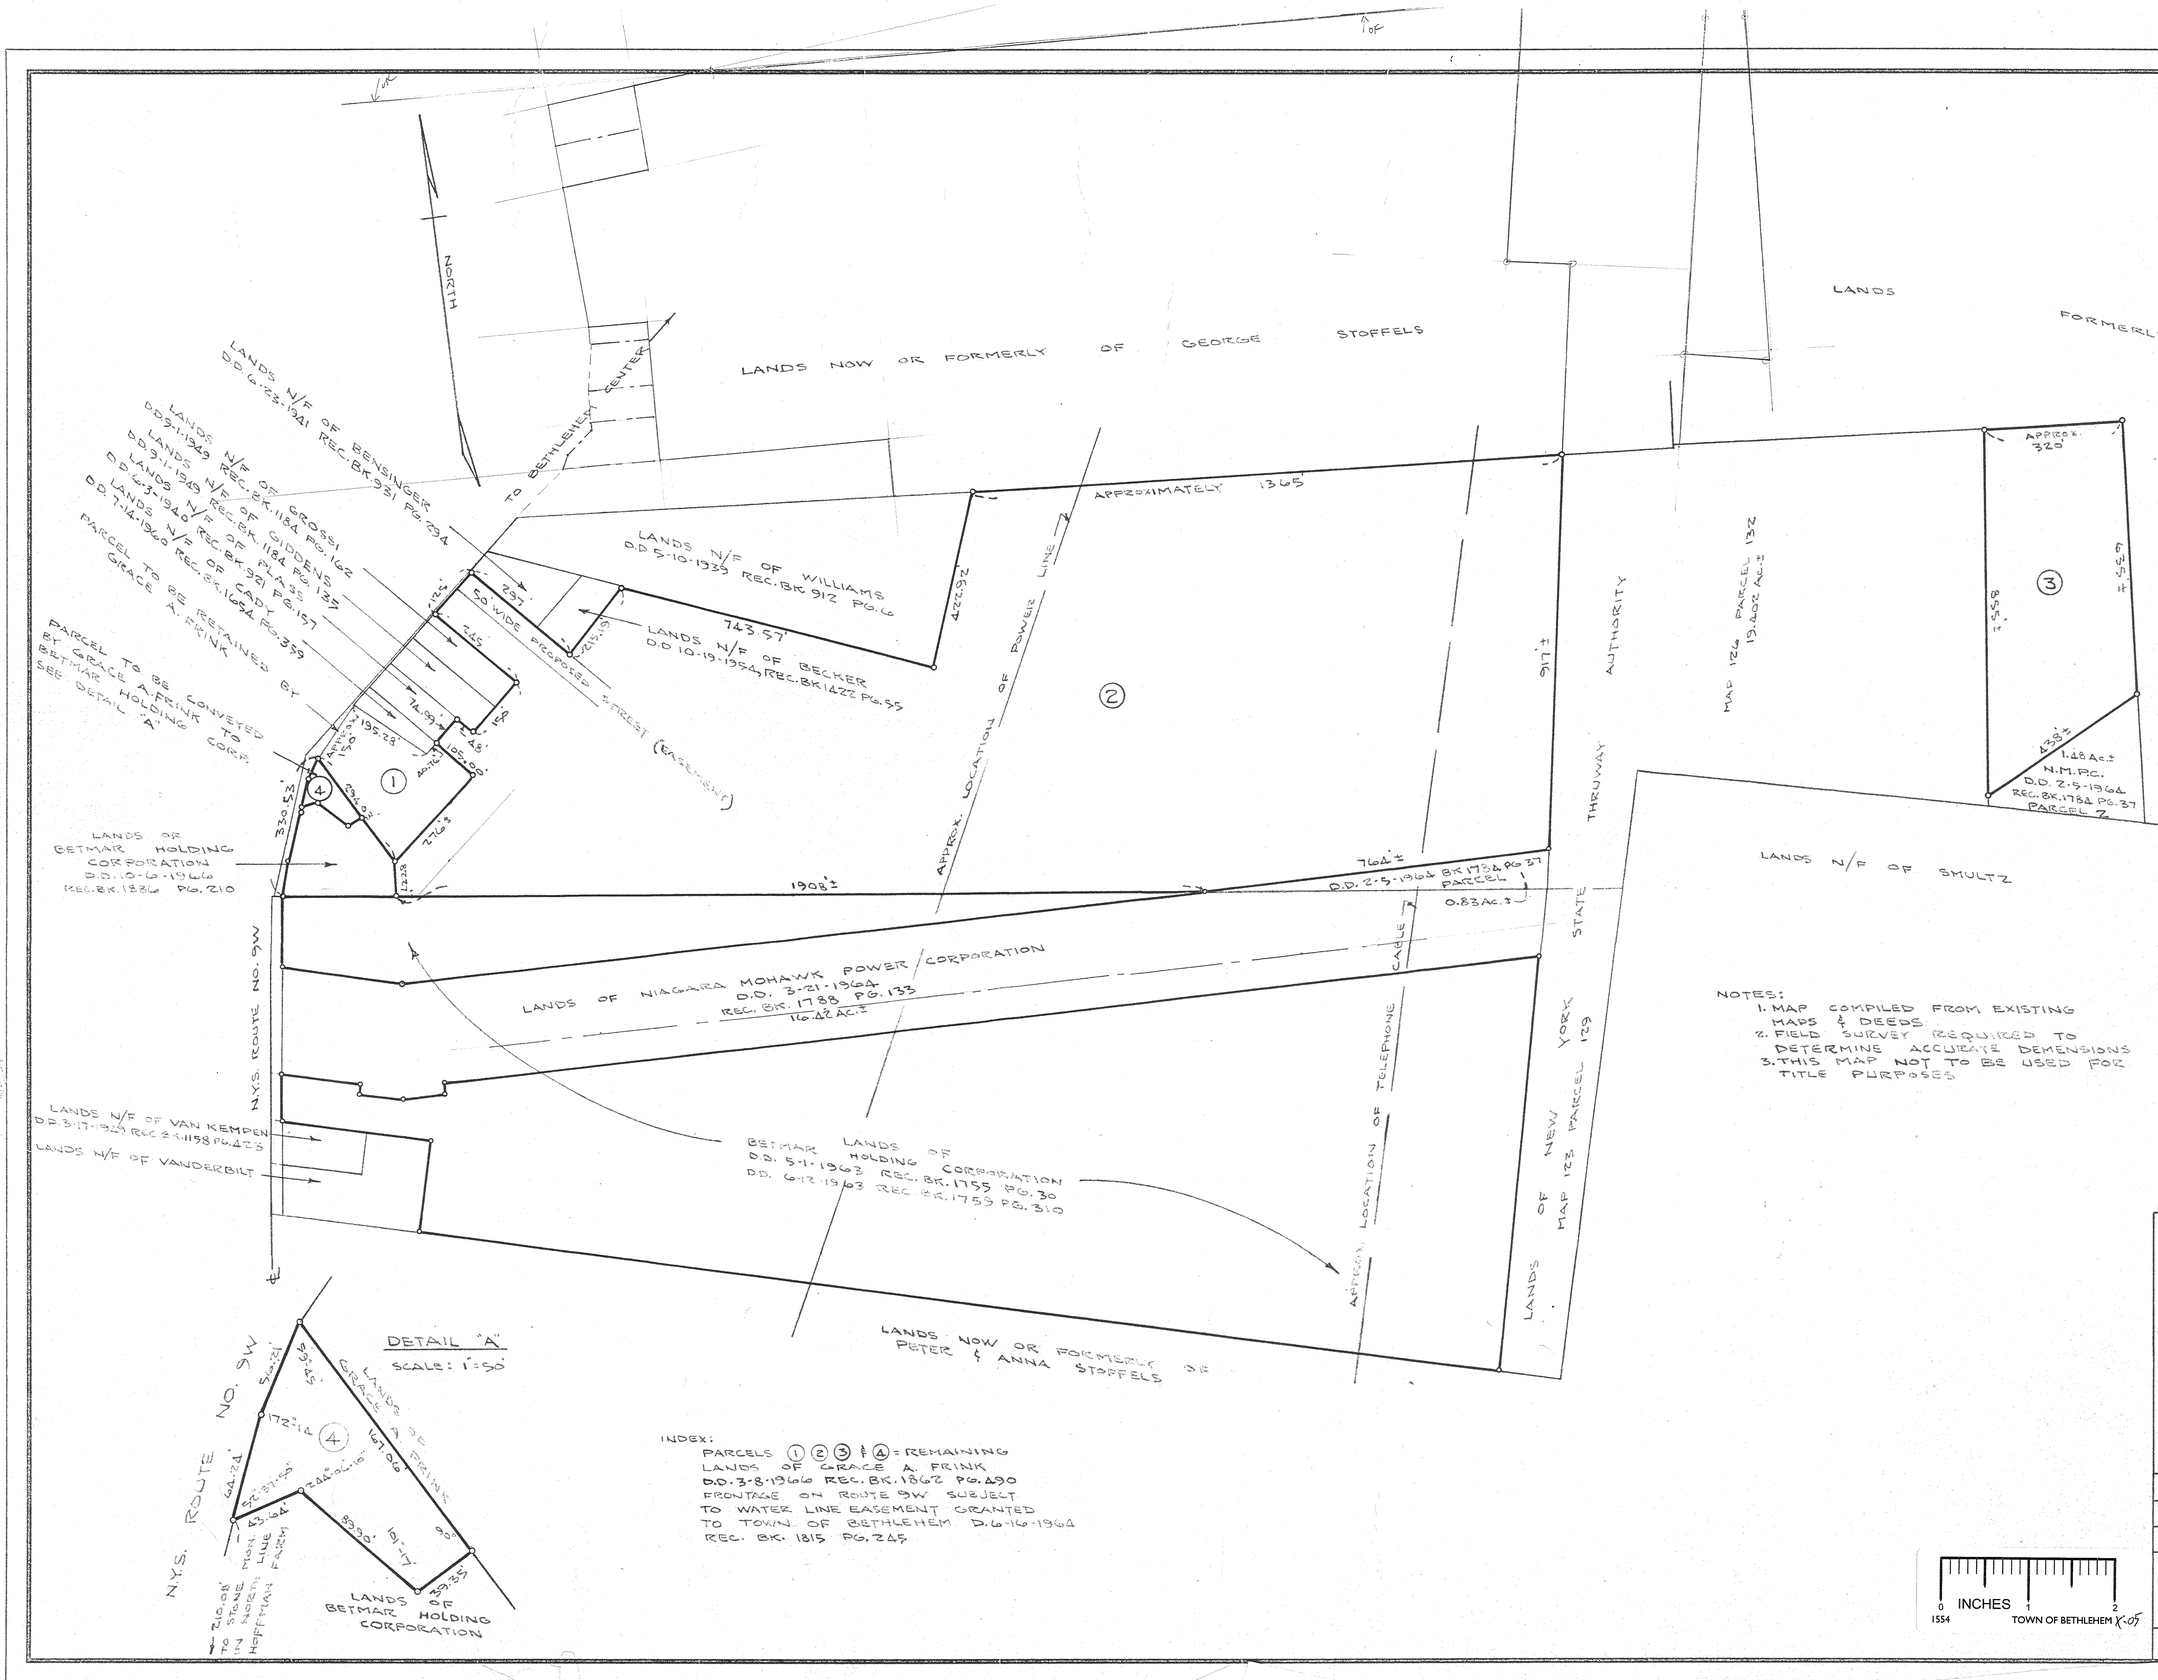


NOTES:
1. MAP COMPILED FROM EXISTING MAPS & DEEDS
2. FIELD SURVEY REQUIRED TO DETERMINE ACCURATE DEMENSIONS
3. THIS MAP NOT TO BE USED FOR TITLE PURPOSES

INDEX:
PARCELS ① ② ③ & ④ = REMAINING LANDS OF GRACE A. FRINK D.D. 3-8-1966 REC. BK. 1862 PG. 290 FRONTAGE ON ROUTE 9W SUBJECT TO WATER LINE EASEMENT GRANTED TO TOWN OF BETHLEHEM D. 6-16-1964 REC. BK. 1815 PG. 245

# MAP OF PROPERTY OF BETMAR HOLDING CORPORATION

| | |
|---|---|
| TOWN: BETHLEHEM | COUNTY: ALBANY |
| STATE: NEW YORK | DATE: MAY 17, 1967 |
| SCALE: 1" = 200' | REVISION NO: |

Map Prepared by
EDWARD W. BOUTELLE & SON.
Civil Engineers & Surveyors
Delmar, New York

SHEET OF | FILE NO: 1-2-E6-37-M

0 INCHES 1 2
1554 TOWN OF BETHLEHEM X-05

K+E ALBANENE TRACING PAPER 74219