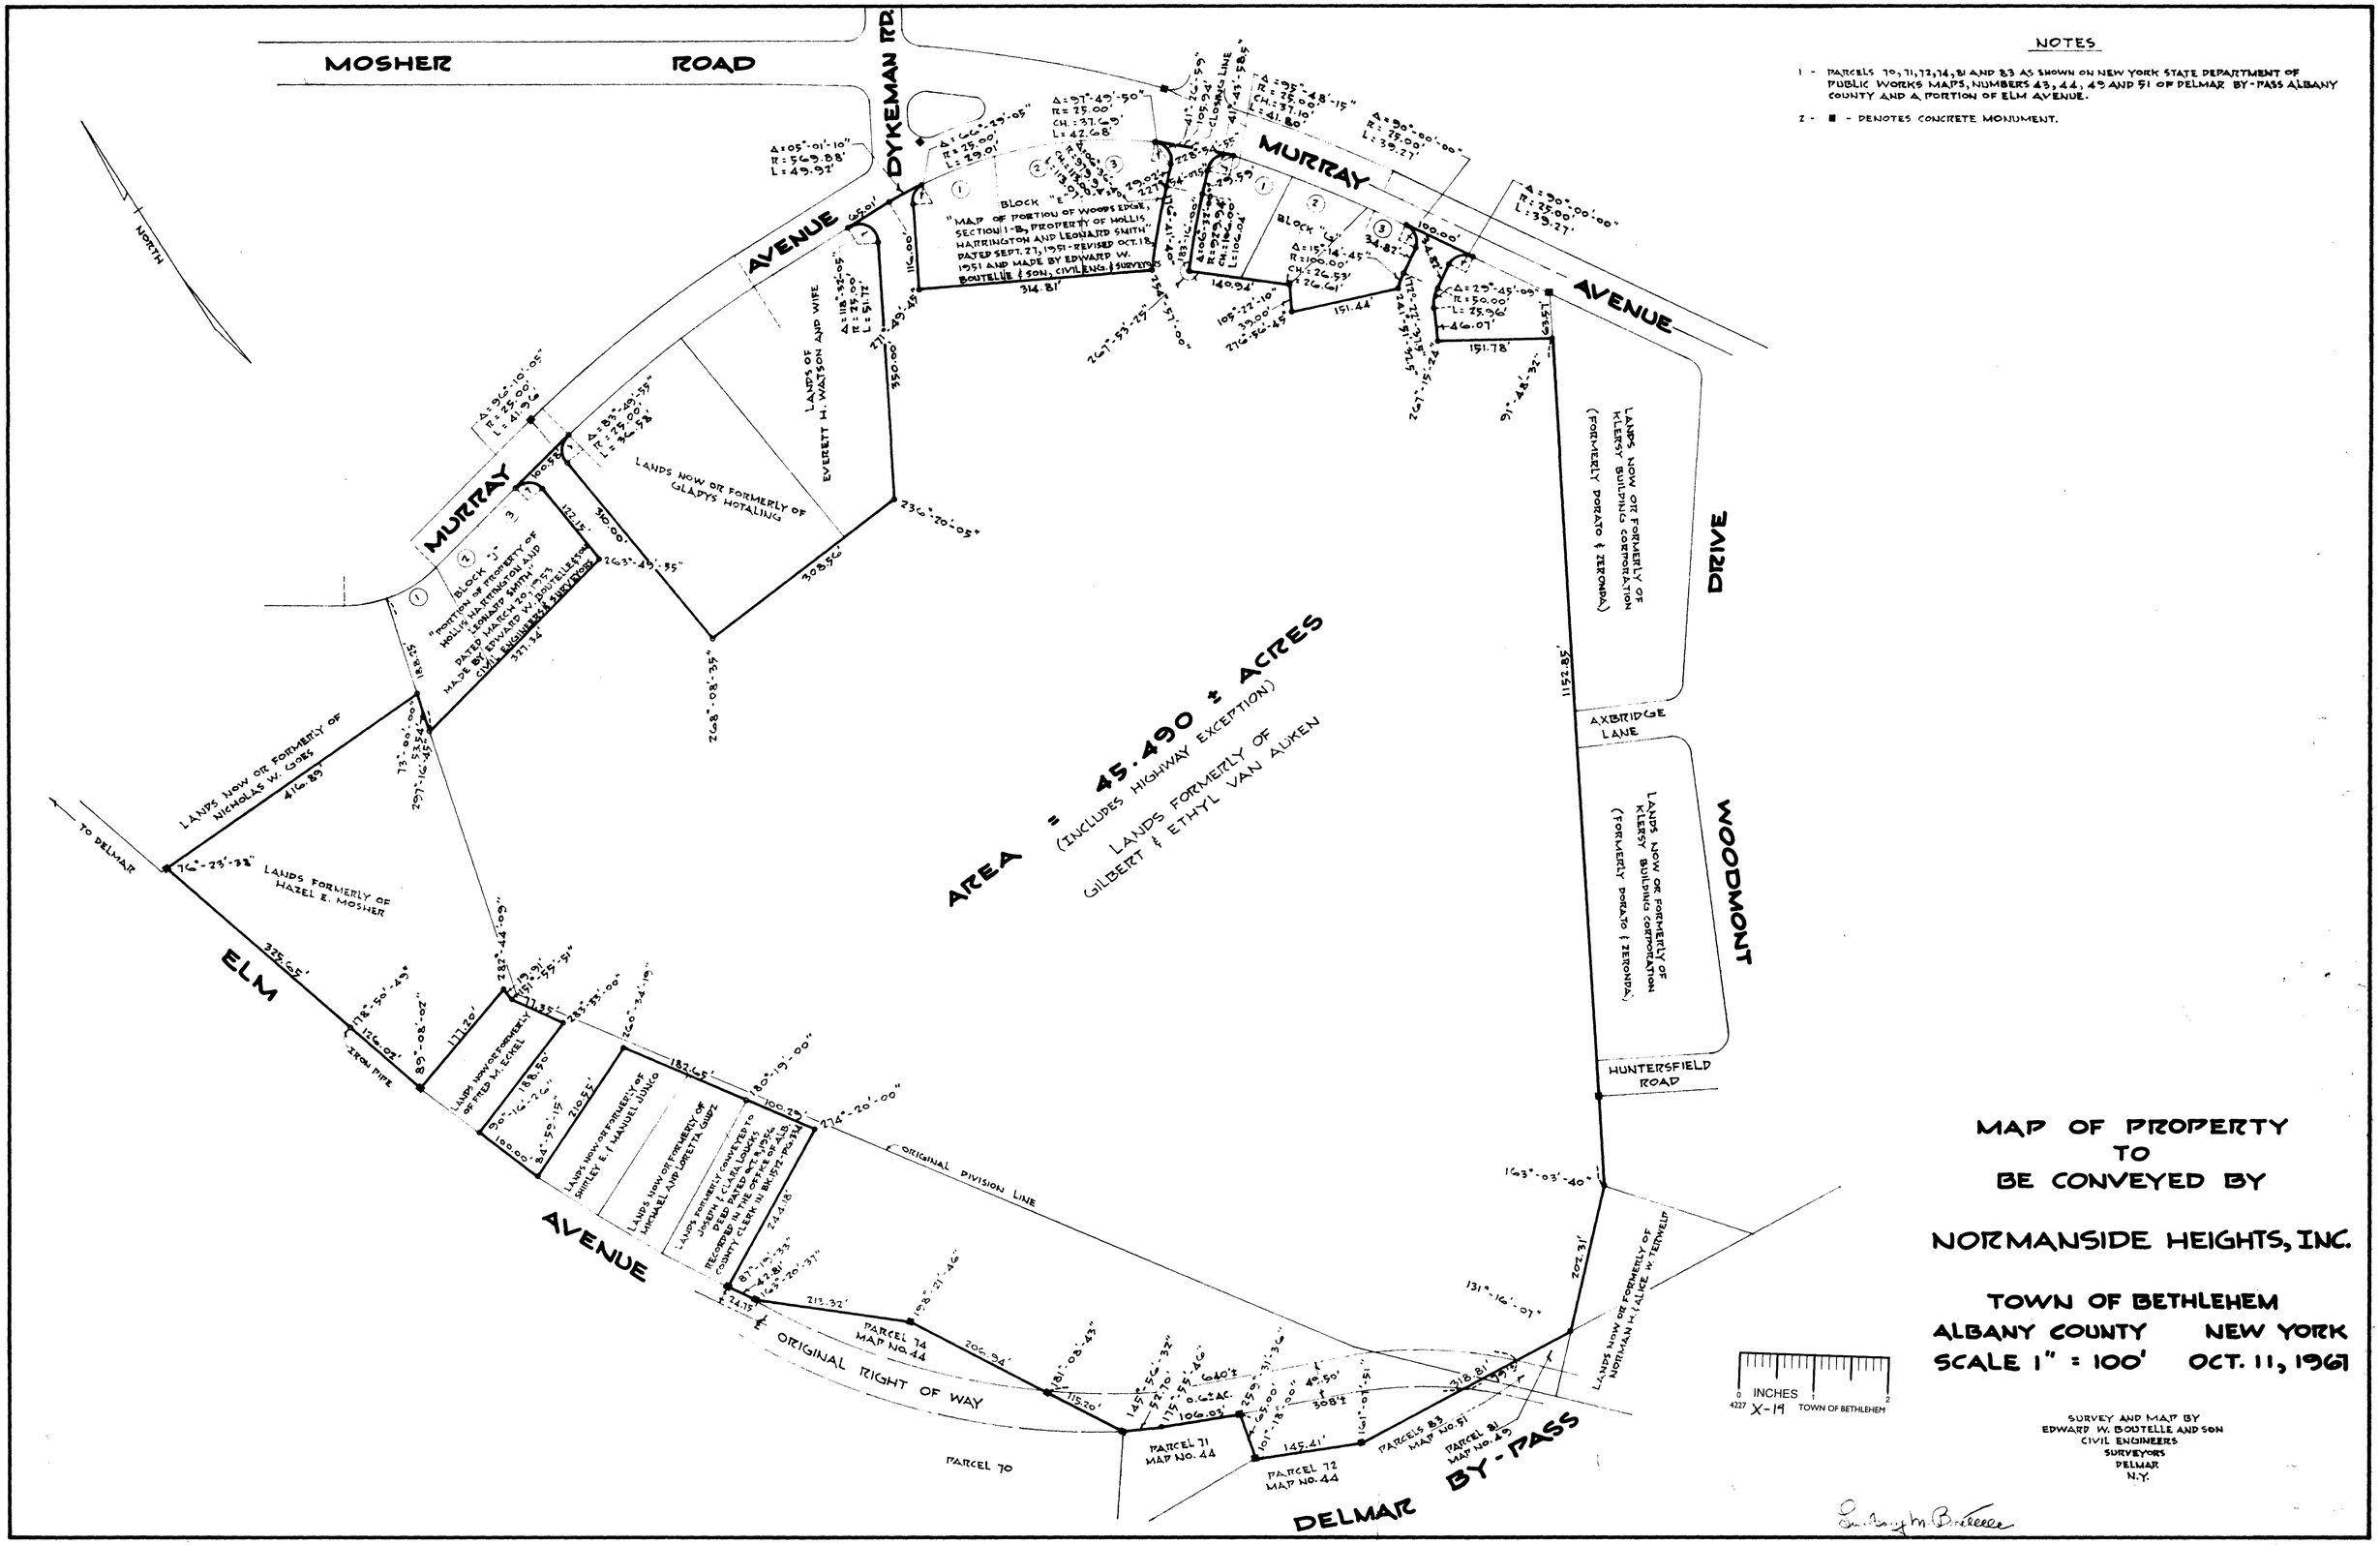

NOTES

1 - PARCELS 70, 71, 72, 74, 81 AND 83 AS SHOWN ON NEW YORK STATE DEPARTMENT OF PUBLIC WORKS MAPS, NUMBERS 43, 44, 49 AND 51 OF DELMAR BY-PASS ALBANY COUNTY AND A PORTION OF ELM AVENUE.

2 - ■ - DENOTES CONCRETE MONUMENT.

MAP OF PROPERTY TO BE CONVEYED BY

NORMANSIDE HEIGHTS, INC.

TOWN OF BETHLEHEM
ALBANY COUNTY NEW YORK
SCALE 1" = 100' OCT. 11, 1961

SURVEY AND MAP BY
EDWARD W. BOUTELLE AND SON
CIVIL ENGINEERS
SURVEYORS
DELMAR
N.Y.

REC'D 25 JAN 1973 From Tom Rizzo

1-2T-N12-0-5-HE