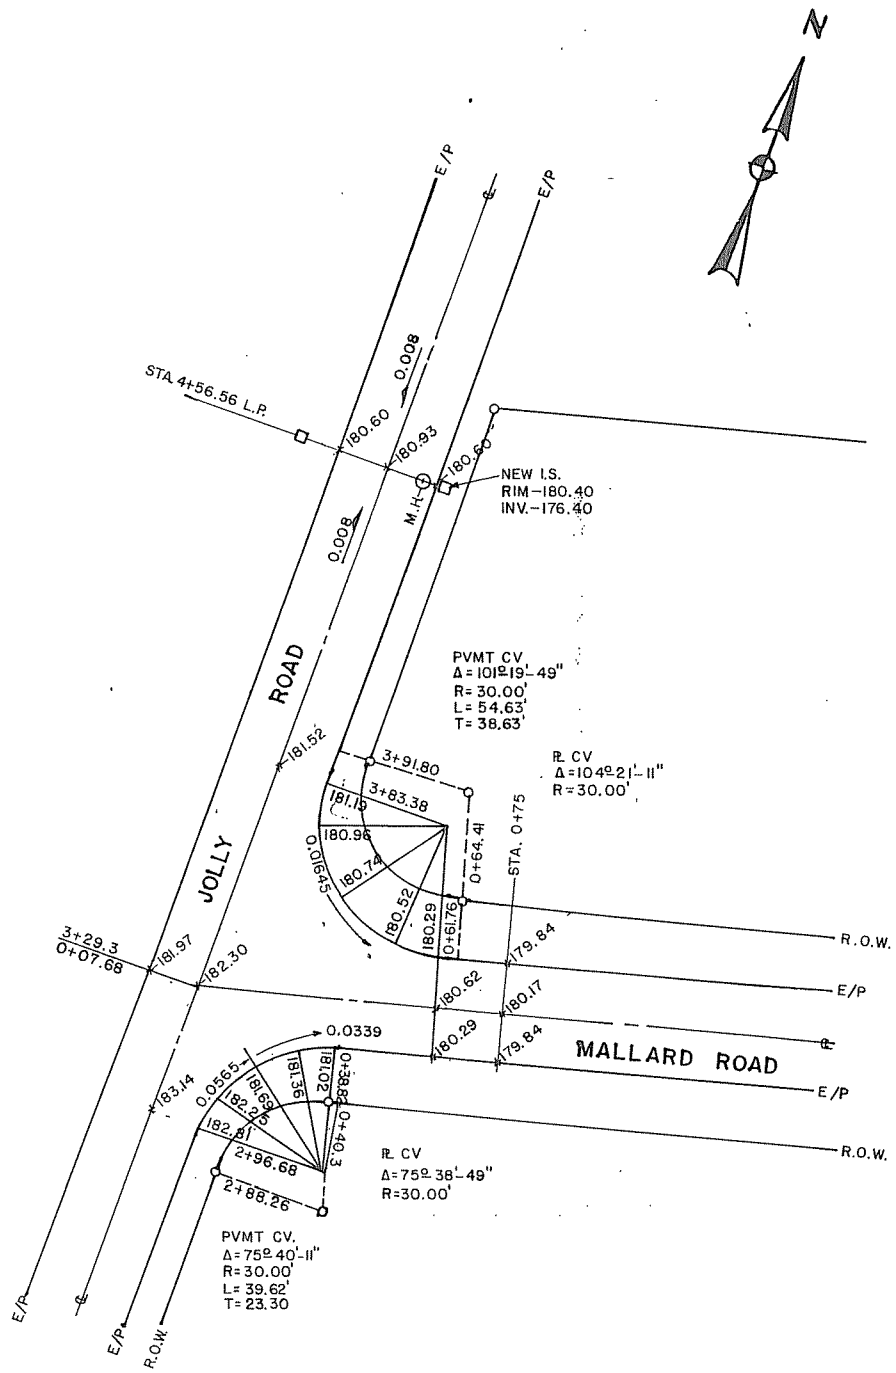

NOTE: PROJECT CONSTRUCTION BY TOWN HIGHWAY DEPARTMENT.

COUNTY ALBANY	PROPOSED INTERSECTION PLAN JOLLEY ROAD & MALLARD ROAD TOWN OF BETHLEHEM	SCALE: 1" = 30'
STATE NEW YORK	MAP PREPARED BY THE TOWN OF BETHLEHEM ENGINEERING DIVISION	DATE: SEPT. 23, 1993
DWG. BY M.G.		REVISION: