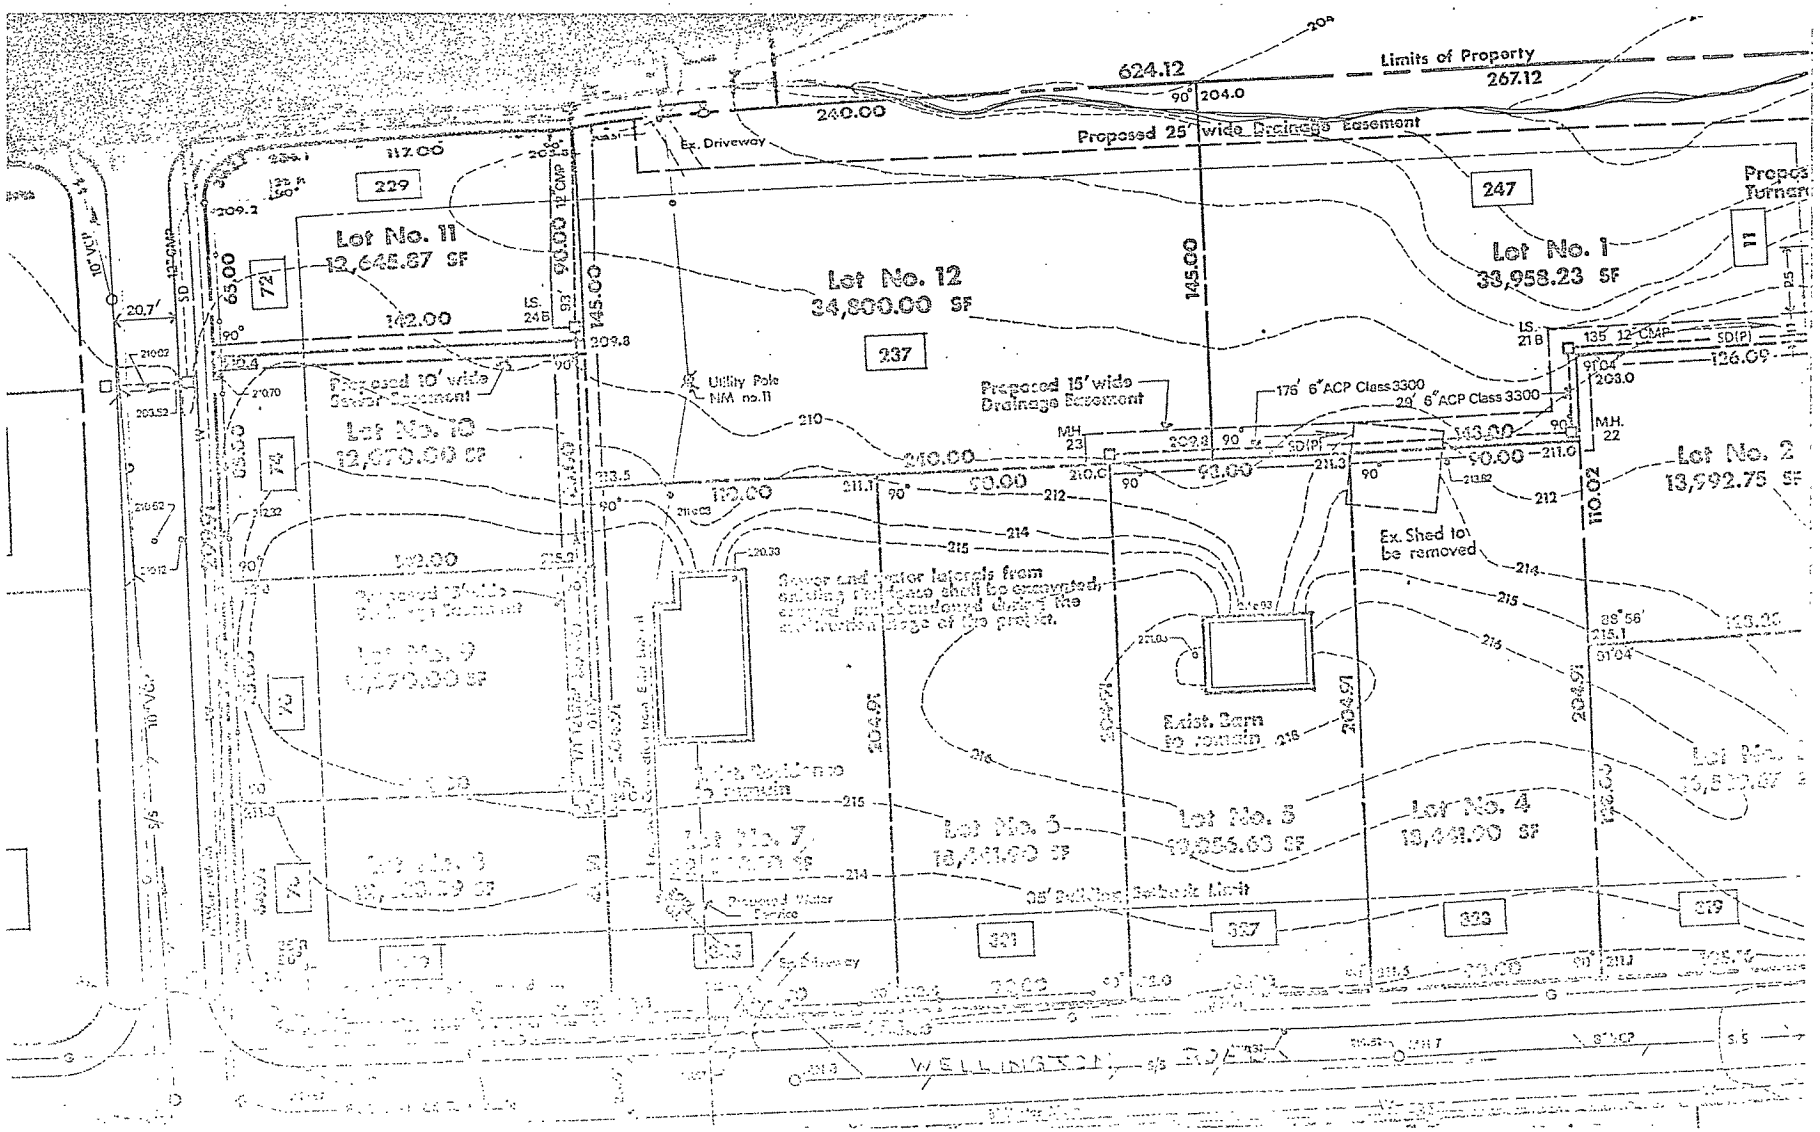
Limits of Property
624.12
267.12
240.00
Proposed 25' wide Drainage Easement
Ex. Driveway
Lot No. 11
12,645.87 SF
Lot No. 12
34,800.00 SF
Lot No. 1
33,958.23 SF
Lot No. 10
12,070.00 SF
Lot No. 2
13,992.75 SF
Lot No. 9
Lot No. 7
Lot No. 6
Lot No. 5
Lot No. 4
Proposed 15' wide Drainage Easement
Proposed 10' wide Sewer Easement
Utility Pole
Ex. Shed to be removed
Exist. Barn to remain
Proposed Water Service
Ex. Driveway
WELLINGTON ROAD

WELLINGTON